FORM No. I.

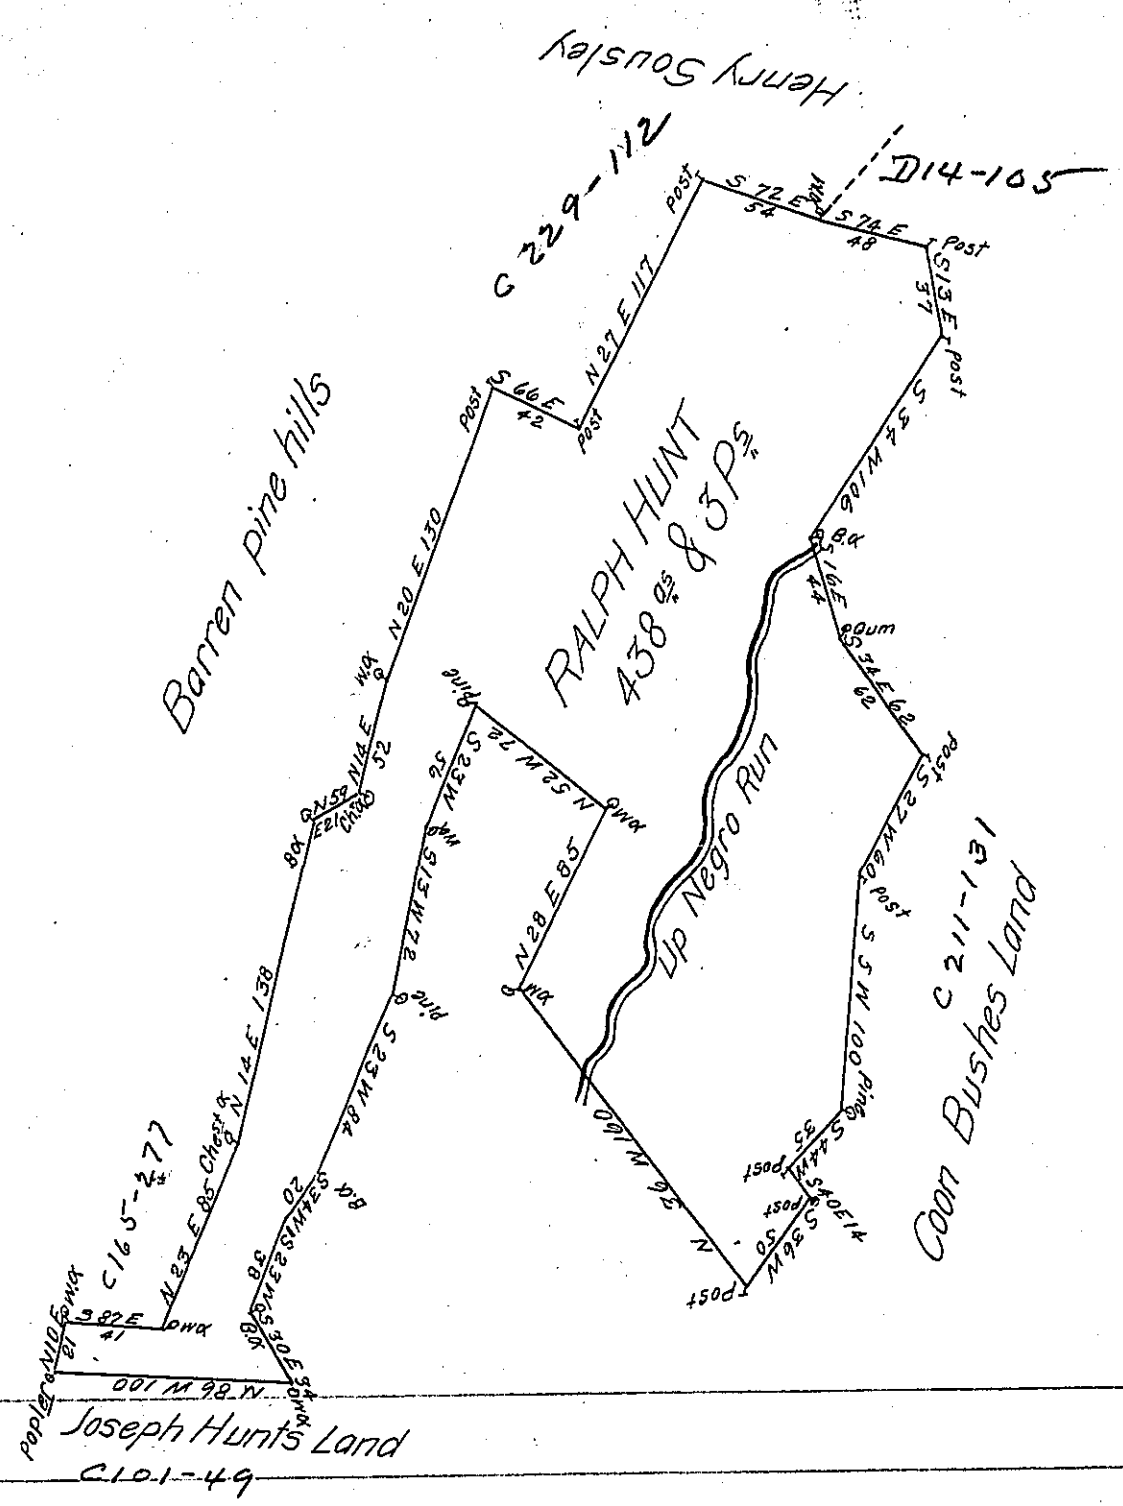

A Draught of a Tract of Land Situate in Bethel Township Bedford County Containing 438 as & 3 Phs and the Usual Allowance of Six p Cent & Cs Surveyed for Ralph Hunt the first day of June 1790 In Pursuance of a Warrant Dated the 16th of Apl 1788.

George Woods D.S.

To John Lukens Esq: now

Daniel Brodhead Esq. S.G.

IN TESTIMONY that the above is a copy of the original remaining on file in the Department of Internal Affairs of Pennsylvania, made conformably to an Act of Assembly approved the 16th day of February, 1833, I have hereunto set my Hand and caused the Seal of said Department to be affixed at Harrisburg, this fourth *day of* April *1905*

Isaac B. Brown

Secretary of Internal Affairs.