FORM No. I.

128 34

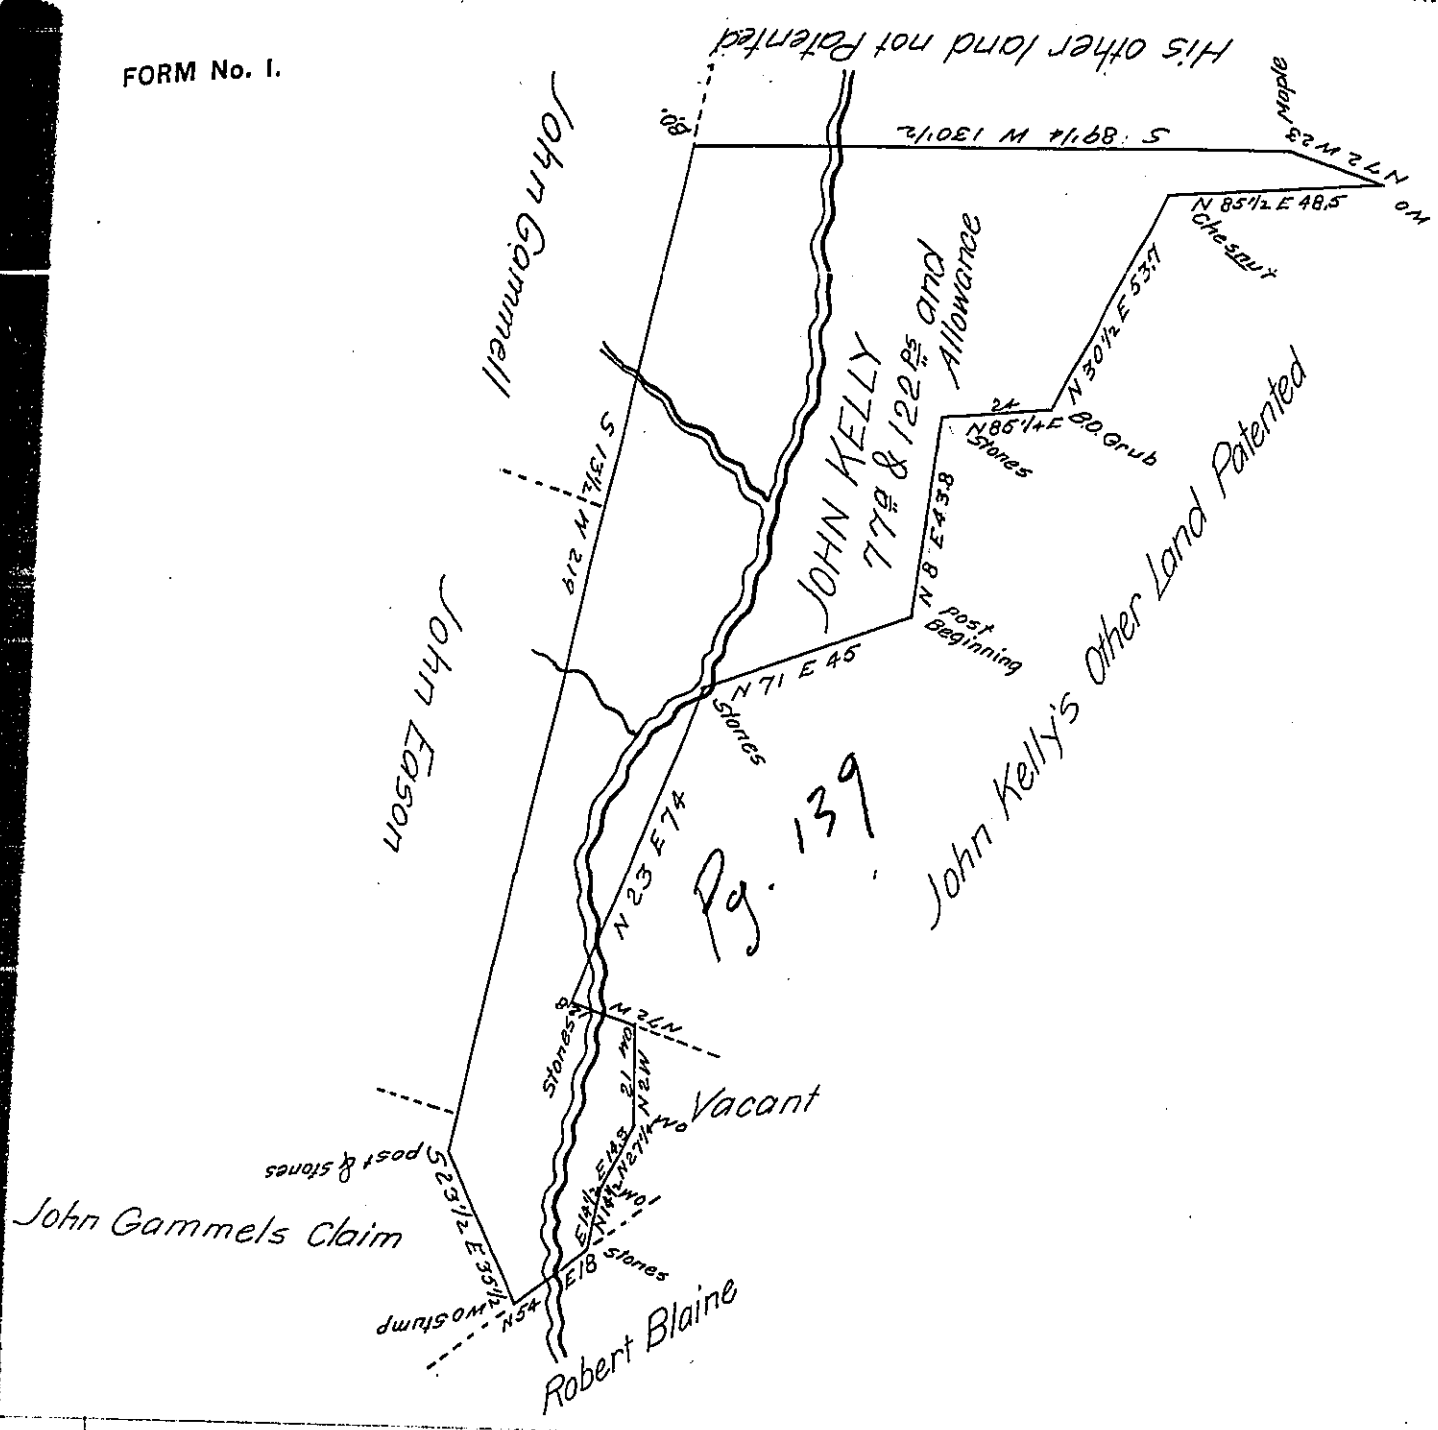

Situate in Chancford Township in the County of York. Containing as above set forth 77a & 122 Perches and the Allowance &c Originally Surveyed by William Mathews late D.S. on the 22d of the 4th Month 1773. In Pursuance of a Warrant for 80a Granted to John Mc Jimsey alias Mc Gimsy bearing date the 18th day of March A.D. 1773 And now on the 26th & 27th days of June A.D 1809. Resurveyed and Corrected agreeably to the order of the Board of Property bearing date the 6th day of June A.D. 1808. Granted to John Kelly

To Andrew Porter Esqr
Surveyor General
Lancaster Pa,

Per Jacob Spangler D.S.

IN TESTIMONY that the above is a copy of the original remaining on file in the Department of Internal Affairs of Pennsylvania, made conformably to an Act of Assembly approved the 16th day of February, 1833, I have hereunto set my Hand and caused the Seal of said Department to be affixed at Harrisburg, this fourteenth day of July 1905

Isaac D Barnes
Secretary of Internal Affairs.