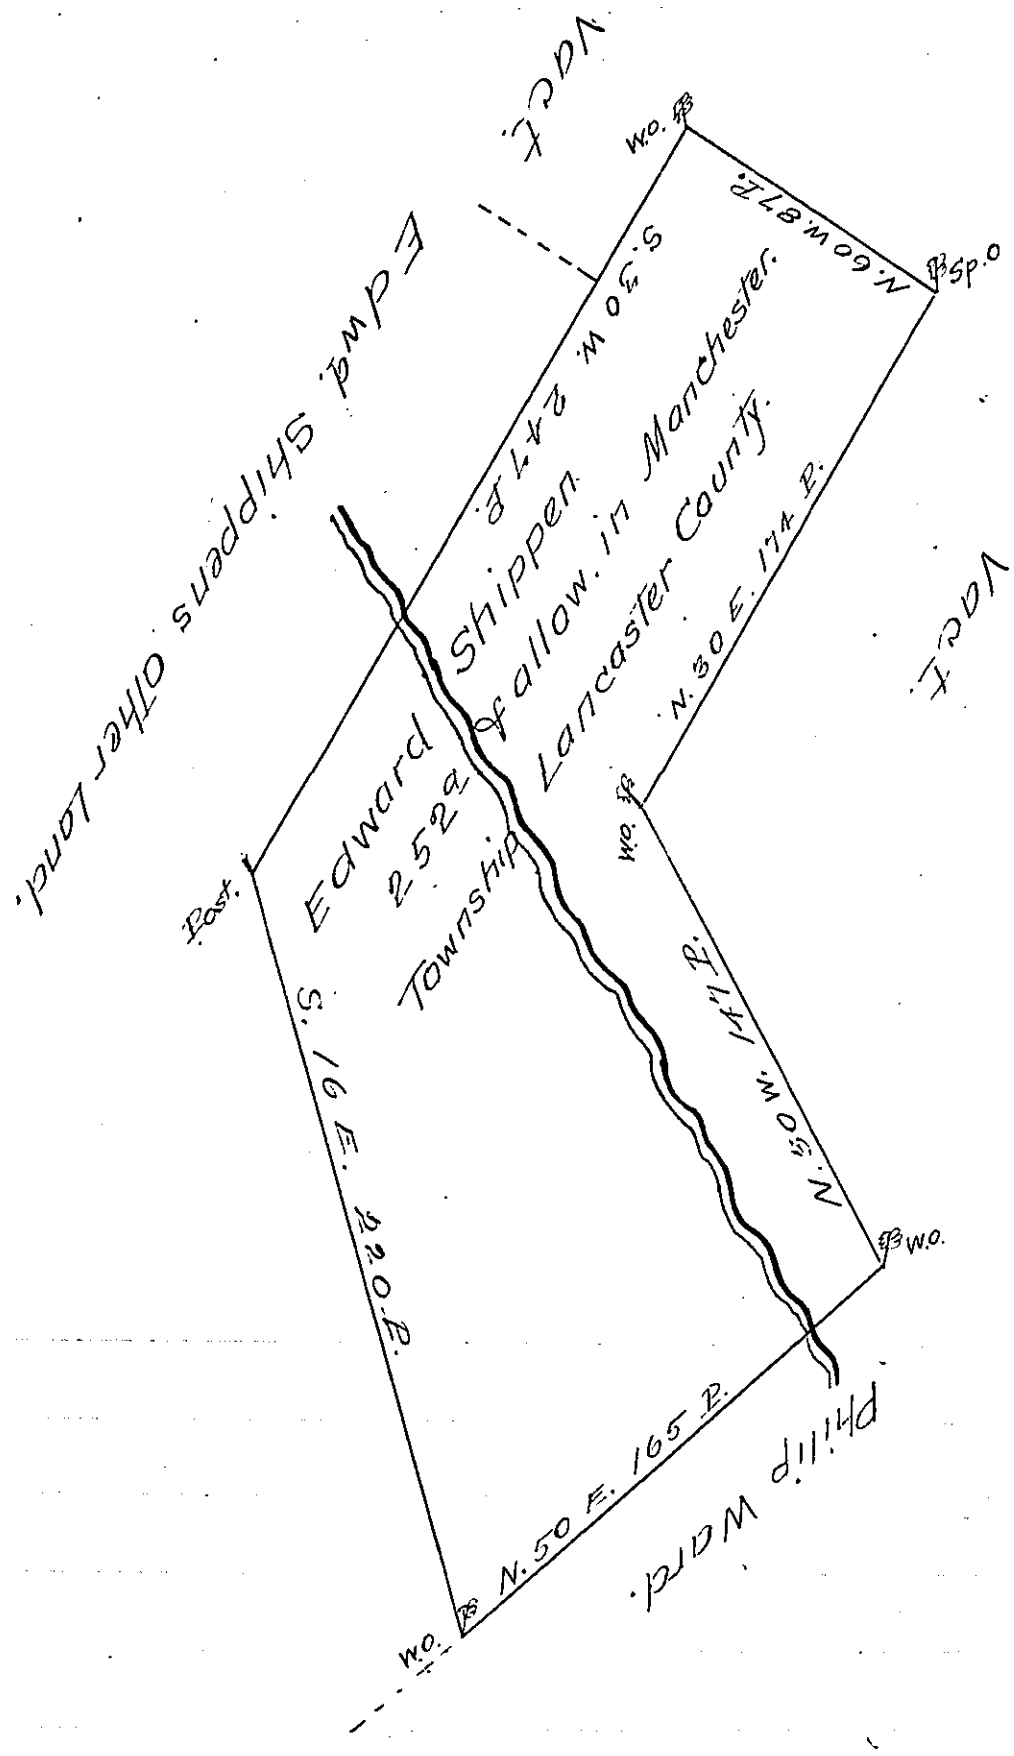

A Draught of Edward Shippen's Land Situate on Bermuddian Creek in Manchester Township in the County of Lancaster Containing Two hundred & Fifty two Acres & the allowance of Six ℘ Cent. for Roads &c. By Virtue of the Hon.ble. Proprietaries Warr.t bearing the 17th July 1745

Surveyed the 18th October 1745

To Mr Willm Parsons Surv.r Gen.l } ℘ Tho. Cookson Dep. Surv.r

IN TESTIMONY *that the above is a copy of the original remaining on file in the Department of Internal Affairs of Pennsylvania, made conformably to an Act of Assembly approved the 16th day of February, 1833, I have hereunto set my Hand and caused the Seal of said Department to be affixed at Harrisburg, this* eighth *day of* October *1906.*

Secretary of Internal Affairs.