FORM No. 1.

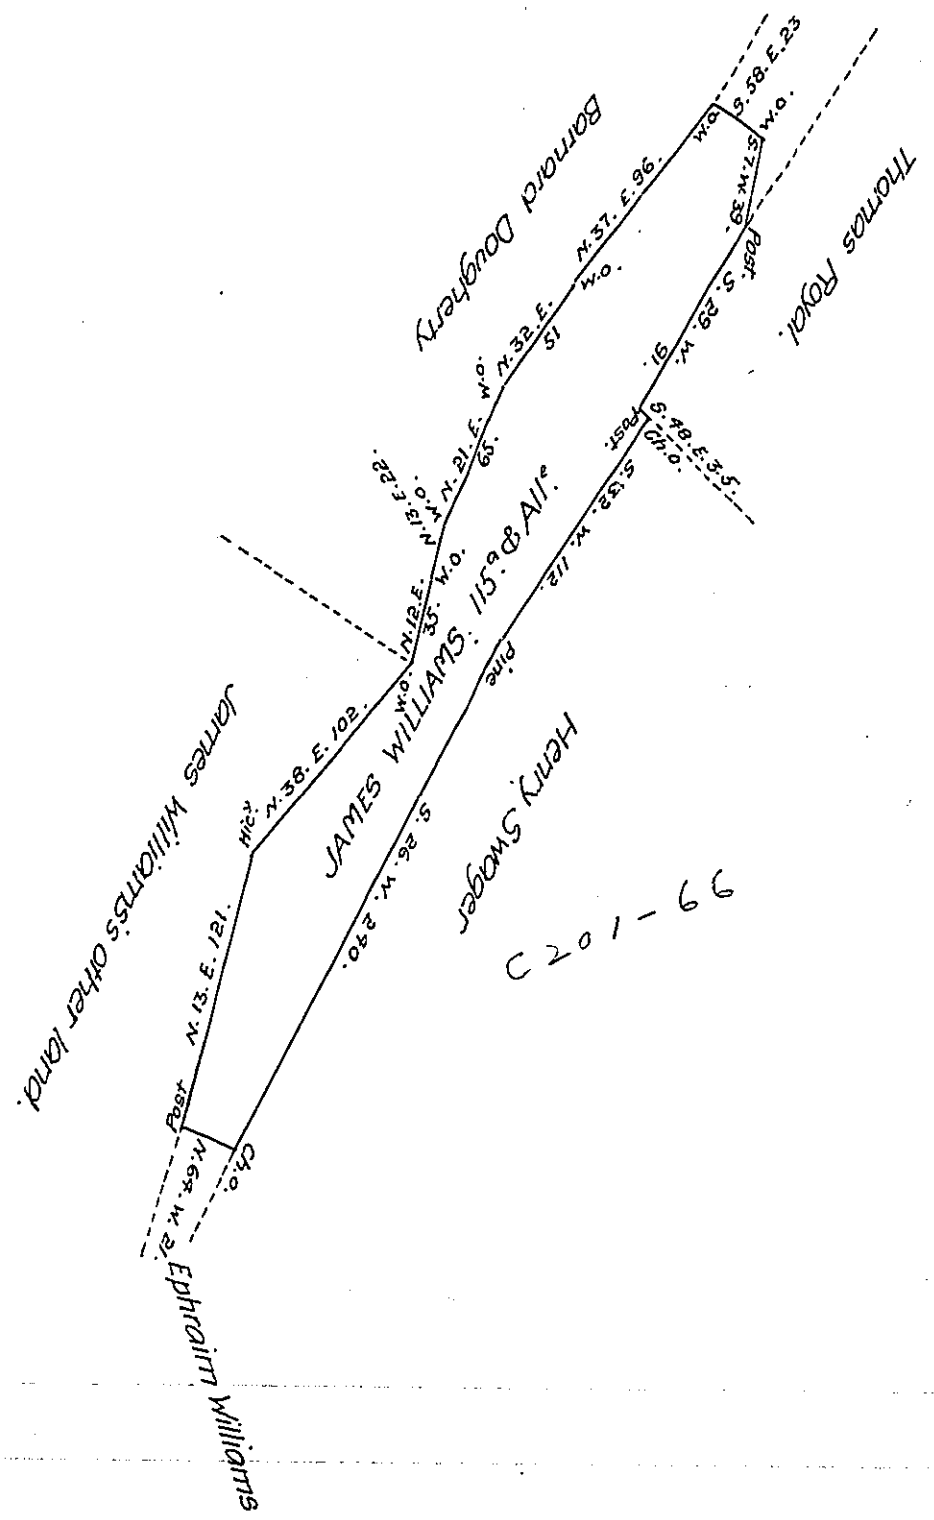


Situated on the West side of the Mile Hill in Bedford Township in the County of Bedford, Containing one hundred Acres with the allowance of Six Pr Cent for Roads &c Surveyed for James Williams the 19th Day of February 1794 on Warrant Dated the 11th Day of January 1793.

George Woods. D.S.

To Daniel Brodhead. Esq.r S.G.

Examined by me Decr 12th 1808

John Anderson.

Deputy Surveyor.

To Samuel Cochran Esq.r

Surveyor General.

*IN TESTIMONY that the above is a copy of the original remaining on file in the Department of Internal Affairs of Pennsylvania, made comformably to an Act of Assembly approved the 16th day of February 1833, I have hereunto set my hand and caused the Seal of said Department to be affixed at Harrisburg, this* twentieth *day of* September *1907.*

Henry Houck

*Secretary of Internal Affairs.*