FORM NO 1.

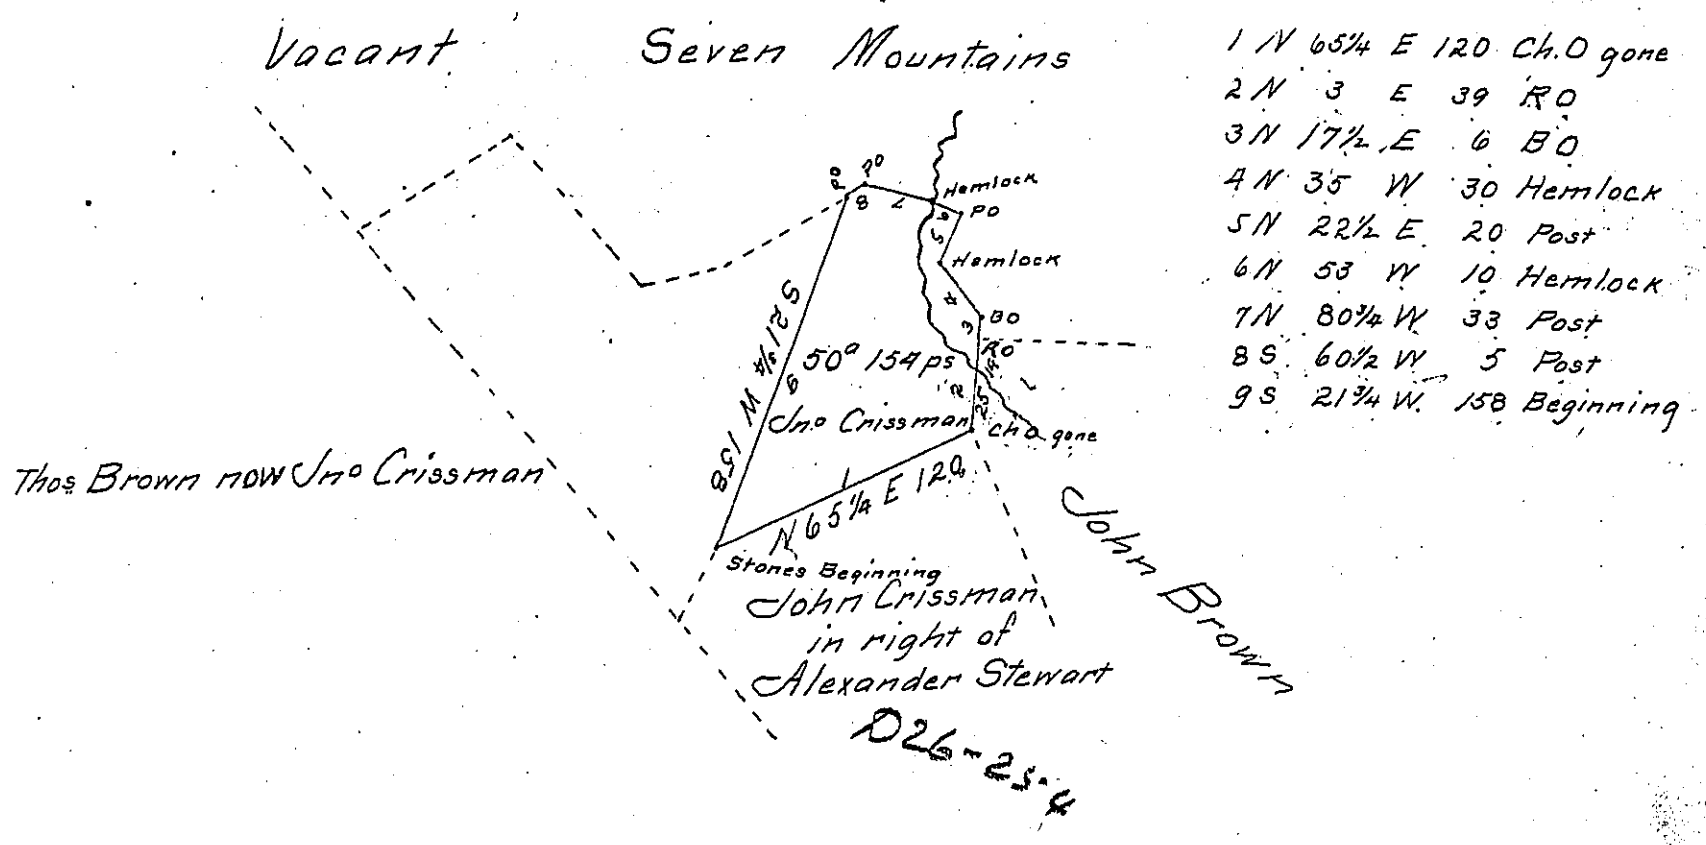

A Draught of a tract of land in Armagh Township Mifflin County Pennᵃ Containing 50ᵃ 154 perches & allowance of 6 per Cent for Roads &c. Surveyed August 16th 1851 in pursuance of a Warrant to John Crissman dated July 20th 1842 for 50 acres Unimproved

To J. Porter Brawley Esq
Survr Genl of Pennᵃ

John R Weekes C.S.

IN TESTIMONY that the above is a copy of the original remaining on file in the Department of Internal Affairs of Pennsylvania, made conformably to an Act of Assembly approved the 16th day of February, 1833, I have hereunto set my Hand and caused the Seal of said Department to be affixed at Harrisburg, this Twenty-ninth *day of* January *1908*

Henry Hoch

Secretary of Internal Affairs.