FORM No 1.

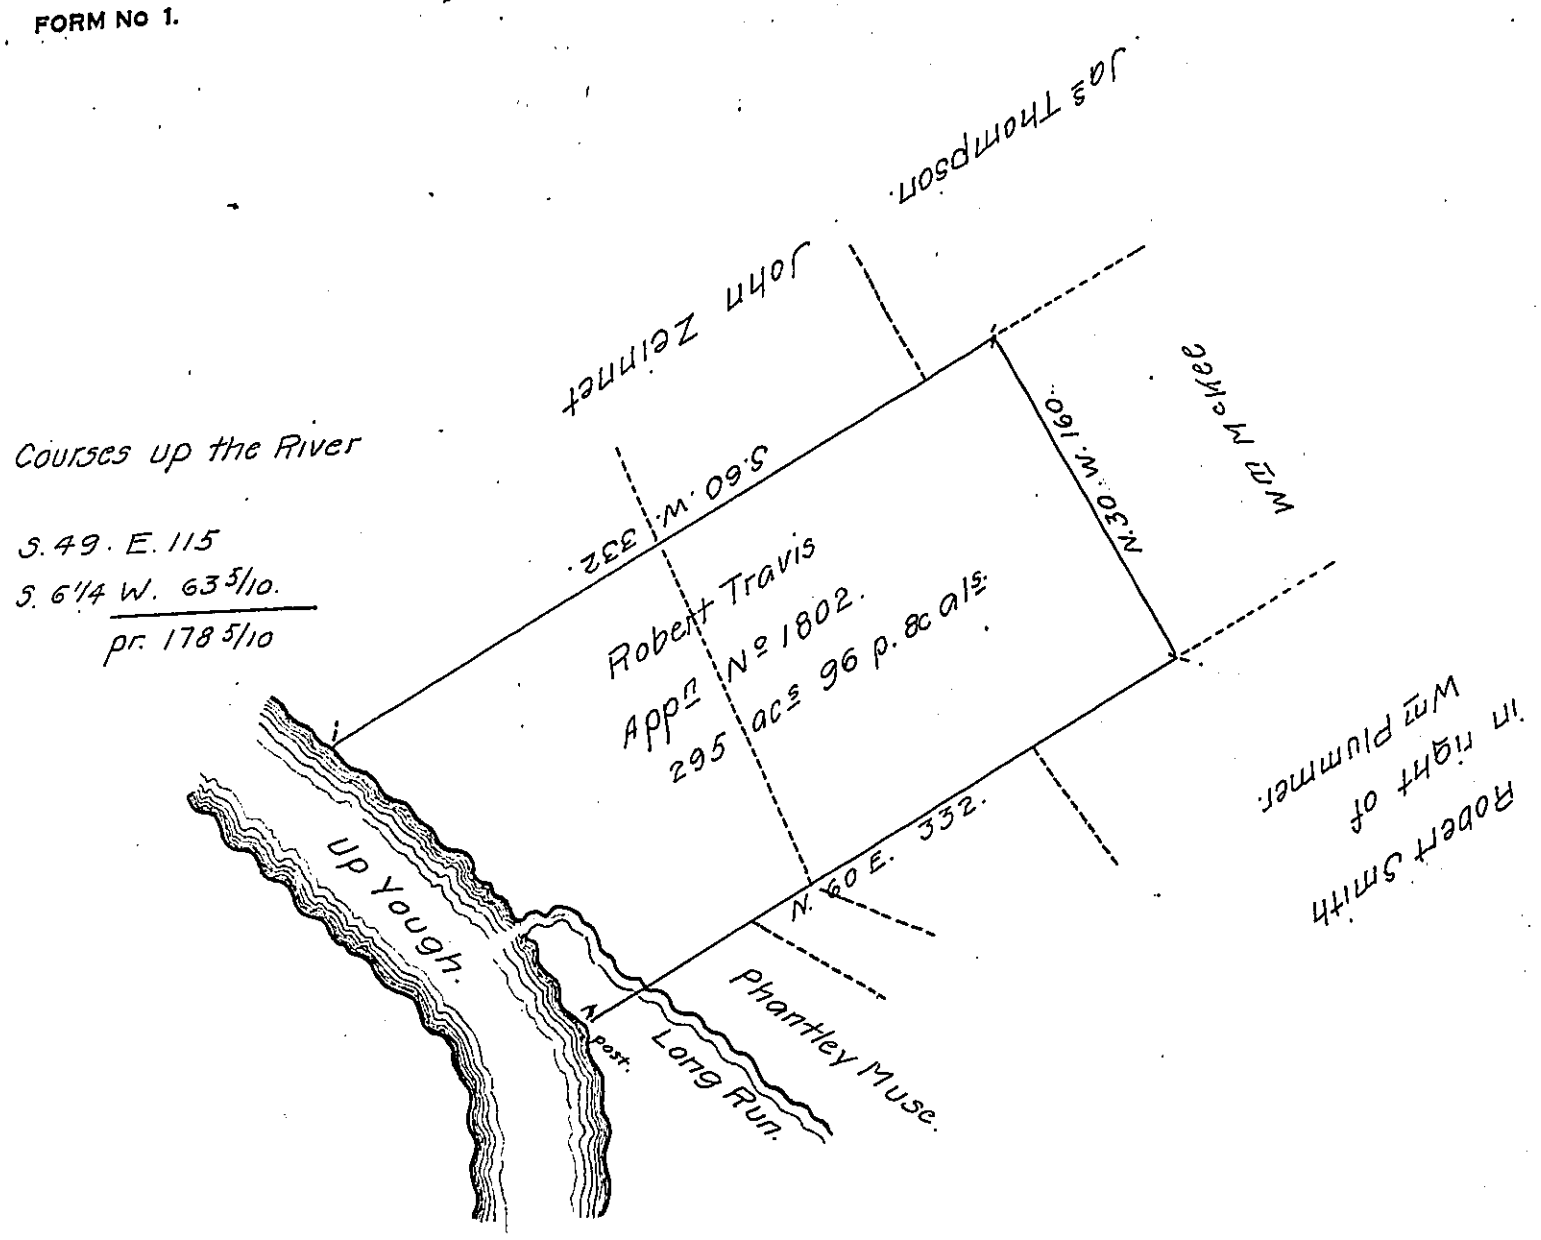

Pursuant to Contract with the Members of the Board of Property of the Commonwealth of Pennsylvania, dated the first of Feby. 1827 the above Tract of Land was Surveyed & calculated by virtue of Order No 1802 granted by the proprietary Government the 3d of Apl 1769. To Robert Travis, containing two hundred ninety five acres & ninety six perches & alls of 6 ℘ Ct. situate in Versailes Township Allegheny County.

Gabriel Heister, Jr Esqr, S.G. Pennsa

Robt Beatty –
May 1st 1828.

Note: The above survey is noted by letters as follows - A represents to the Survey of Thos Hamilton in right of Ths McKee on warrt of the 22d August 1786 B Interfers with the Survey of Wm Sill in right of Joseph Cook upon warrt of the 31st of March 1788 Surveyd 26th decr 1788.

Joseph Cook Patd.

IN TESTIMONY that the above is a copy of the original remaining on file in the Department of Internal Affairs of Pennsylvania, made conformably to an Act of Assembly approved the 16th day of February, 1833, I have hereunto set my Hand and caused the Seal of said Department to be affixed at Harrisburg, this twenty third *day of* November, *1908.*

Henry Houck

Secretary of Internal Affairs.