FORM NO 1.

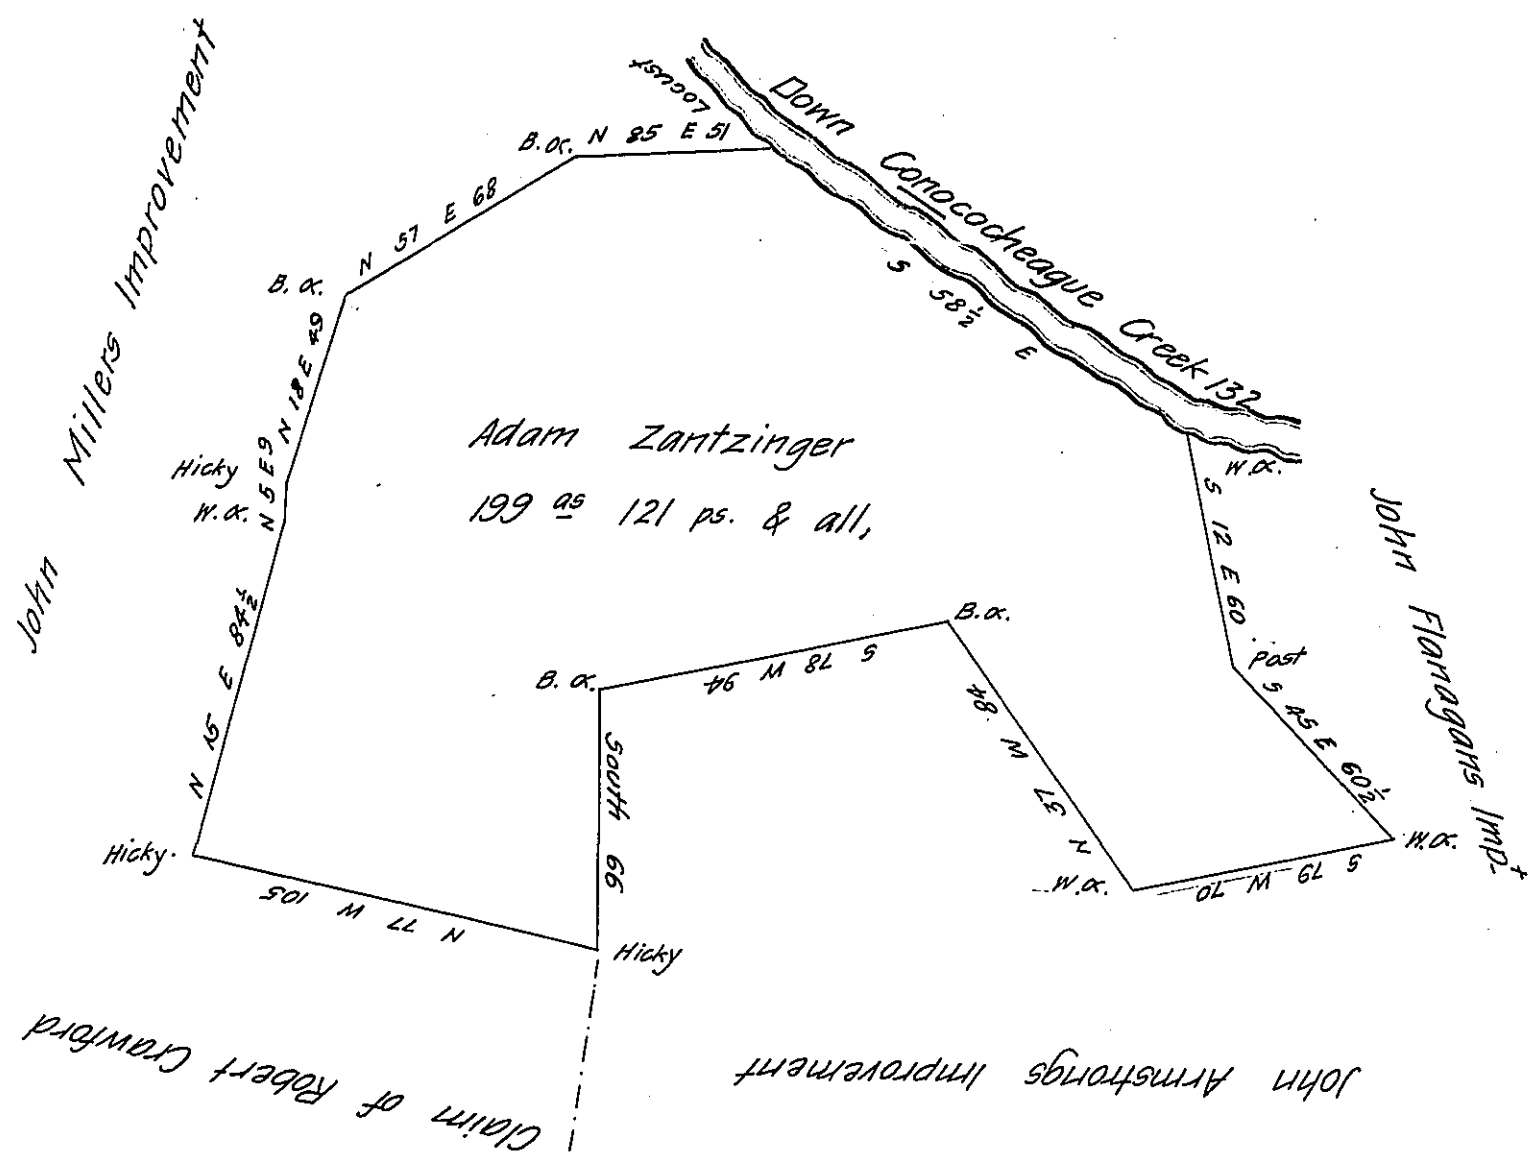

Draft of a tract of land situate in Montgomery township Franklin County Containing One hundred & ninety nine acres One hundred & twenty one perches & allowance of six per cent for roads &c. which was surveyed the — day of — on an Application granted Adam Zantzinger for 300 as of land on the West Side of Conococheague Creek joining John Miller Robert Crawford & John Kleingening dated the 17th of February 1767 No 2815 Certified the 23d of January 1829 In pursuance of a Contract with the Board of Property for carrying into effect the several Acts of Assembly relating to Proprietary rights &c

To Jacob Spangler Esq.r — William Hamilton, Wm S. Davis } Contractors
Sur.r Gen.l

The heirs of Jacob Titwiller owners & occupiers Montgomery Township.

IN TESTIMONY that the above is a copy of the original remaining on file in the Department of Internal Affairs of Pennsylvania, made conformably to an Act of Assembly approved the 16th day of February, 1833, I have hereunto set my Hand and caused the Seal of said Department to be affixed at Harrisburg, this eleventh *day of* September *1908*

Henry Houck

Secretary of Internal Affairs.