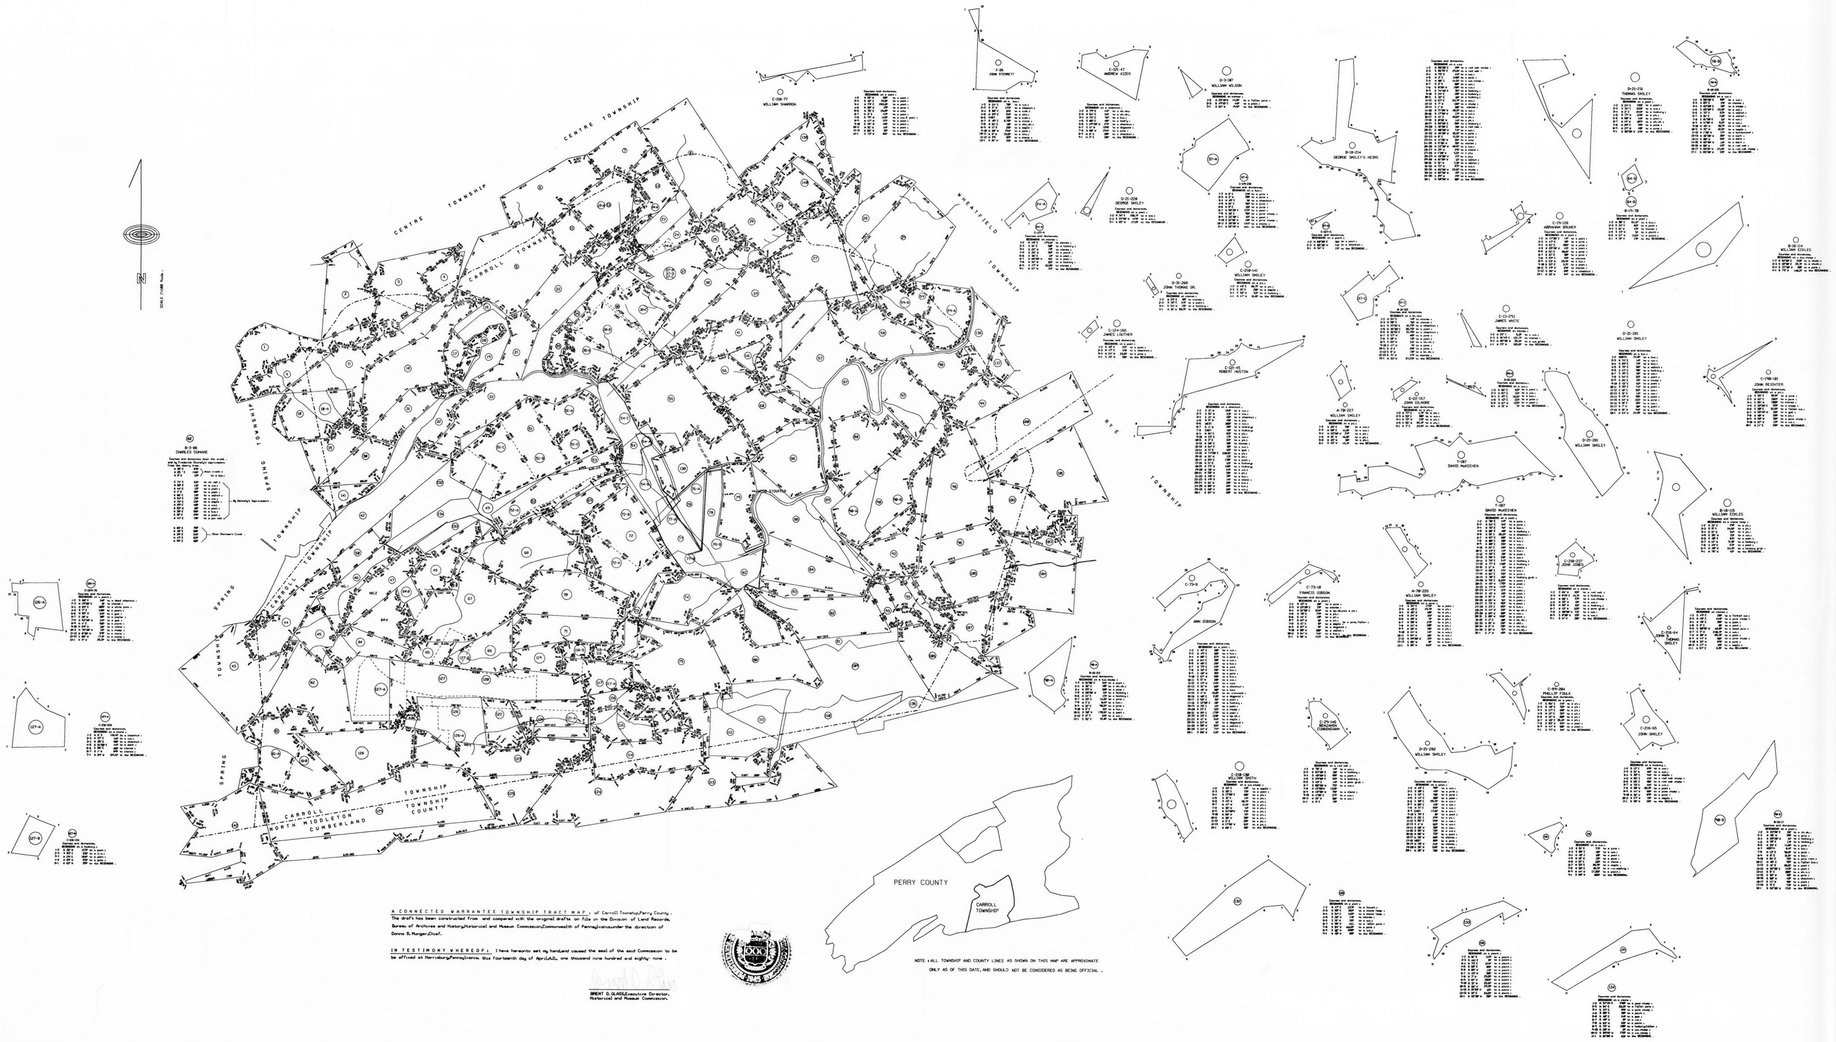

A CONNECTED WARRANTEE TOWNSHIP TRACT MAP, of Carroll Township Perry County. The draft has been constructed from and compared with the original drafts on file in the Division of Land Records, Bureau of Archives and History, Historical and Museum Commission Commonwealth of Pennsylvania under the direction of Donna B. Munger, Chief.

IN TESTIMONY WHEREOF, I have hereunto set my hand and caused the seal of the said Commission to be affixed at Harrisburg Pennsylvania, this Fourteenth day of April A.D., one thousand nine hundred and eighty-nine.

BRENT D. GLASS, Executive Director, Historical and Museum Commission.
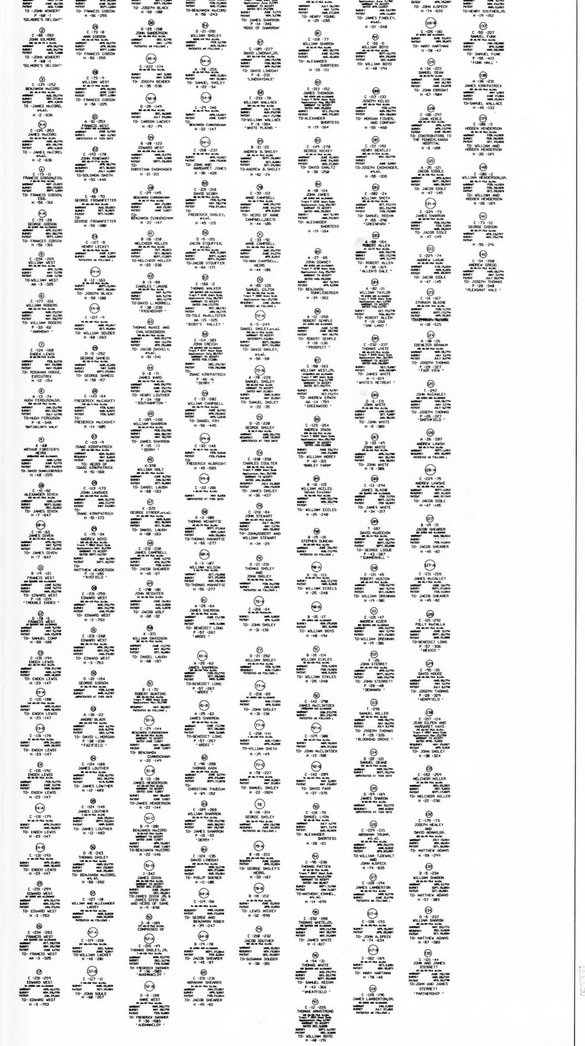
NOTE: ALL TOWNSHIP AND COUNTY LINES AS SHOWN ON THIS MAP ARE APPROXIMATE ONLY AS OF THIS DATE, AND SHOULD NOT BE CONSIDERED AS BEING OFFICIAL.