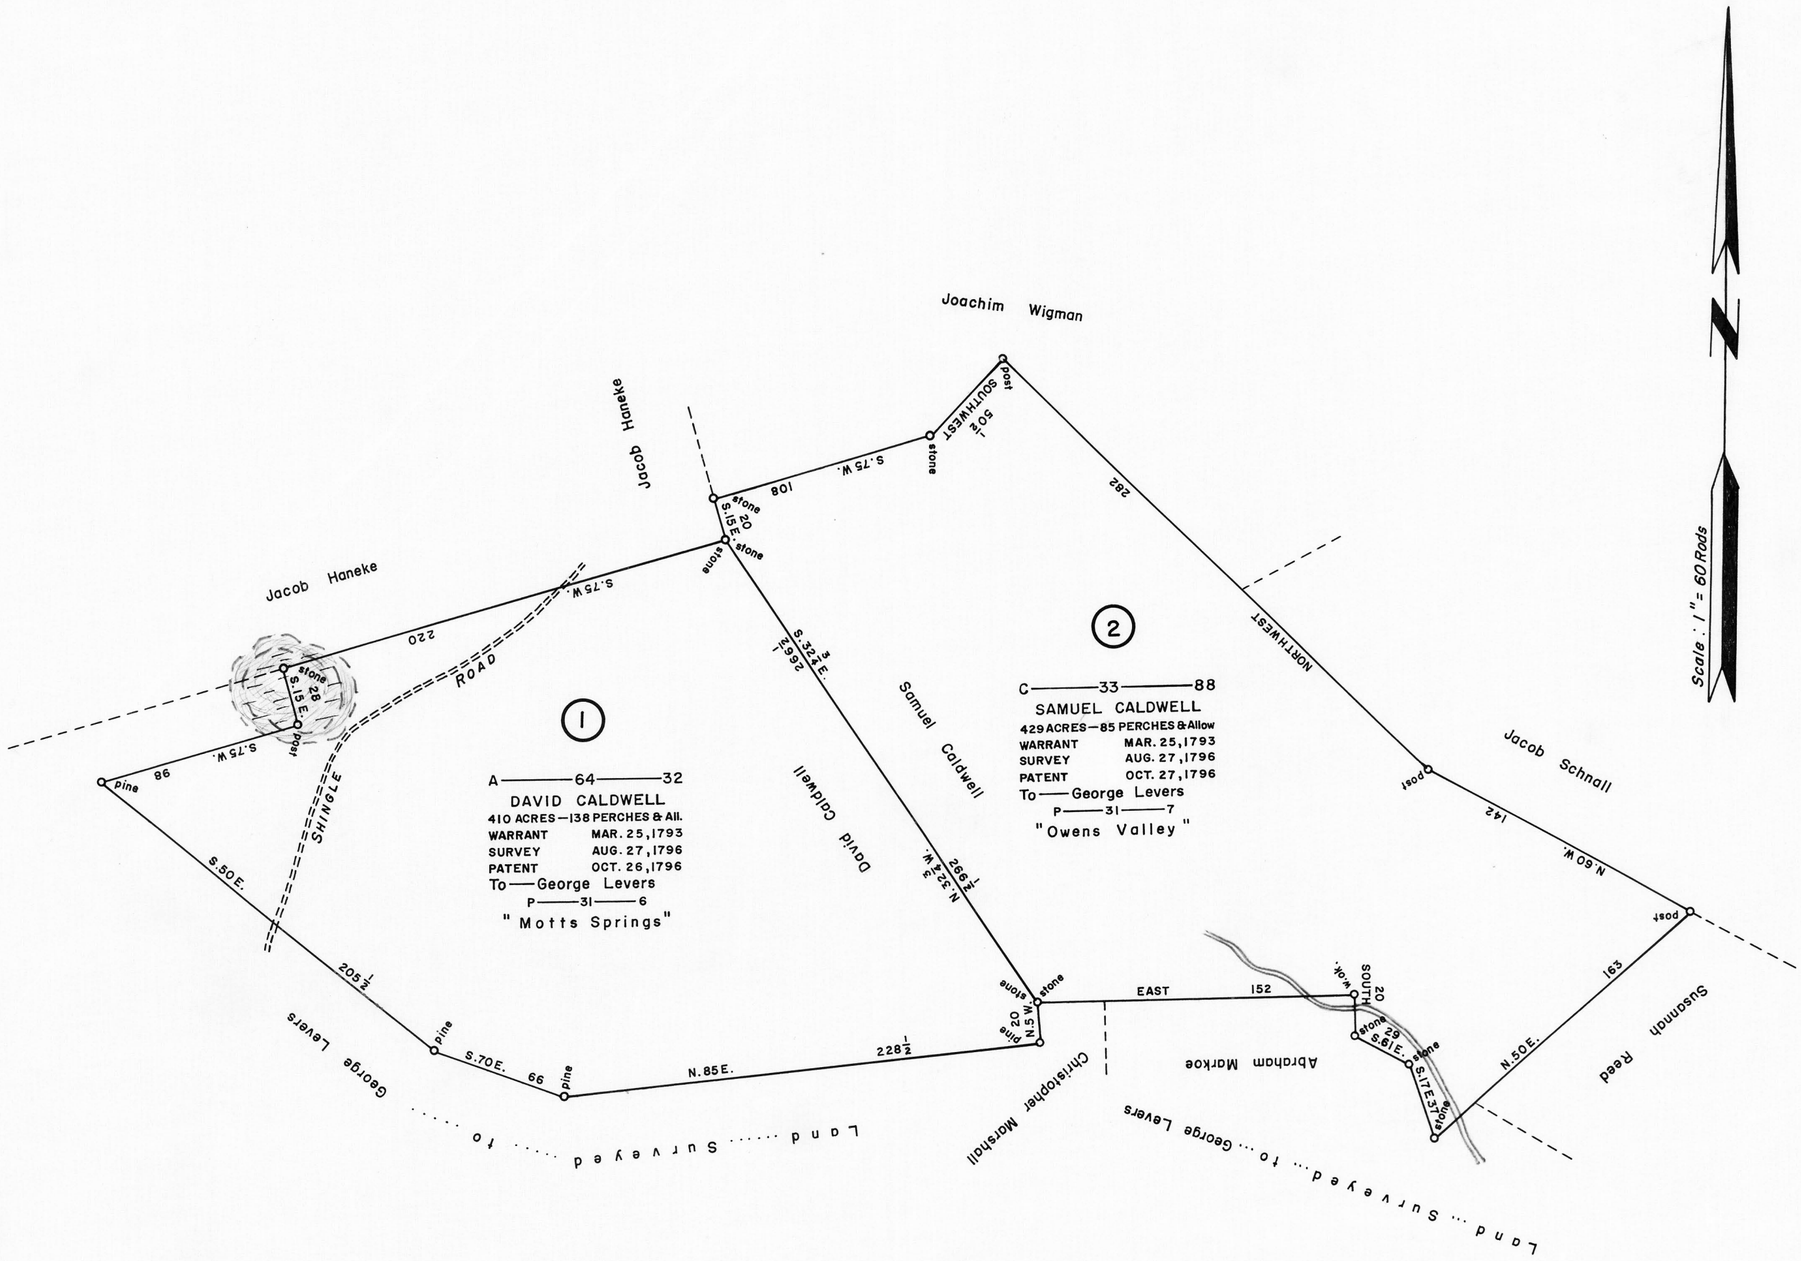

A CONNECTED DRAFT: of two (2) tracts of land which, when surveyed, were situate between Yellow and Muddy Runs, and also on Hill Spring Brook, Northampton County; (now in Penn Forest Township, Carbon County). The draft has been constructed from and compared with the original drafts on file in the Bureau of Land Records, Department of Community Affairs, Commonwealth of Pennsylvania, under the direction of Edward D. Price, Director.

IN TESTIMONY WHEREOF: I have hereunto set my hand and caused the seal of the said Department to be affixed at Harrisburg, Pennsylvania, this twenty seventh day of June A. D., one thousand nine hundred and seventy five.

WILLIAM H. WILCOX
Secretary of Community Affairs

By: _____
A. L. HYDEMAN, JR., Executive Deputy Secretary

jmW.

13.8