Form No. 3.

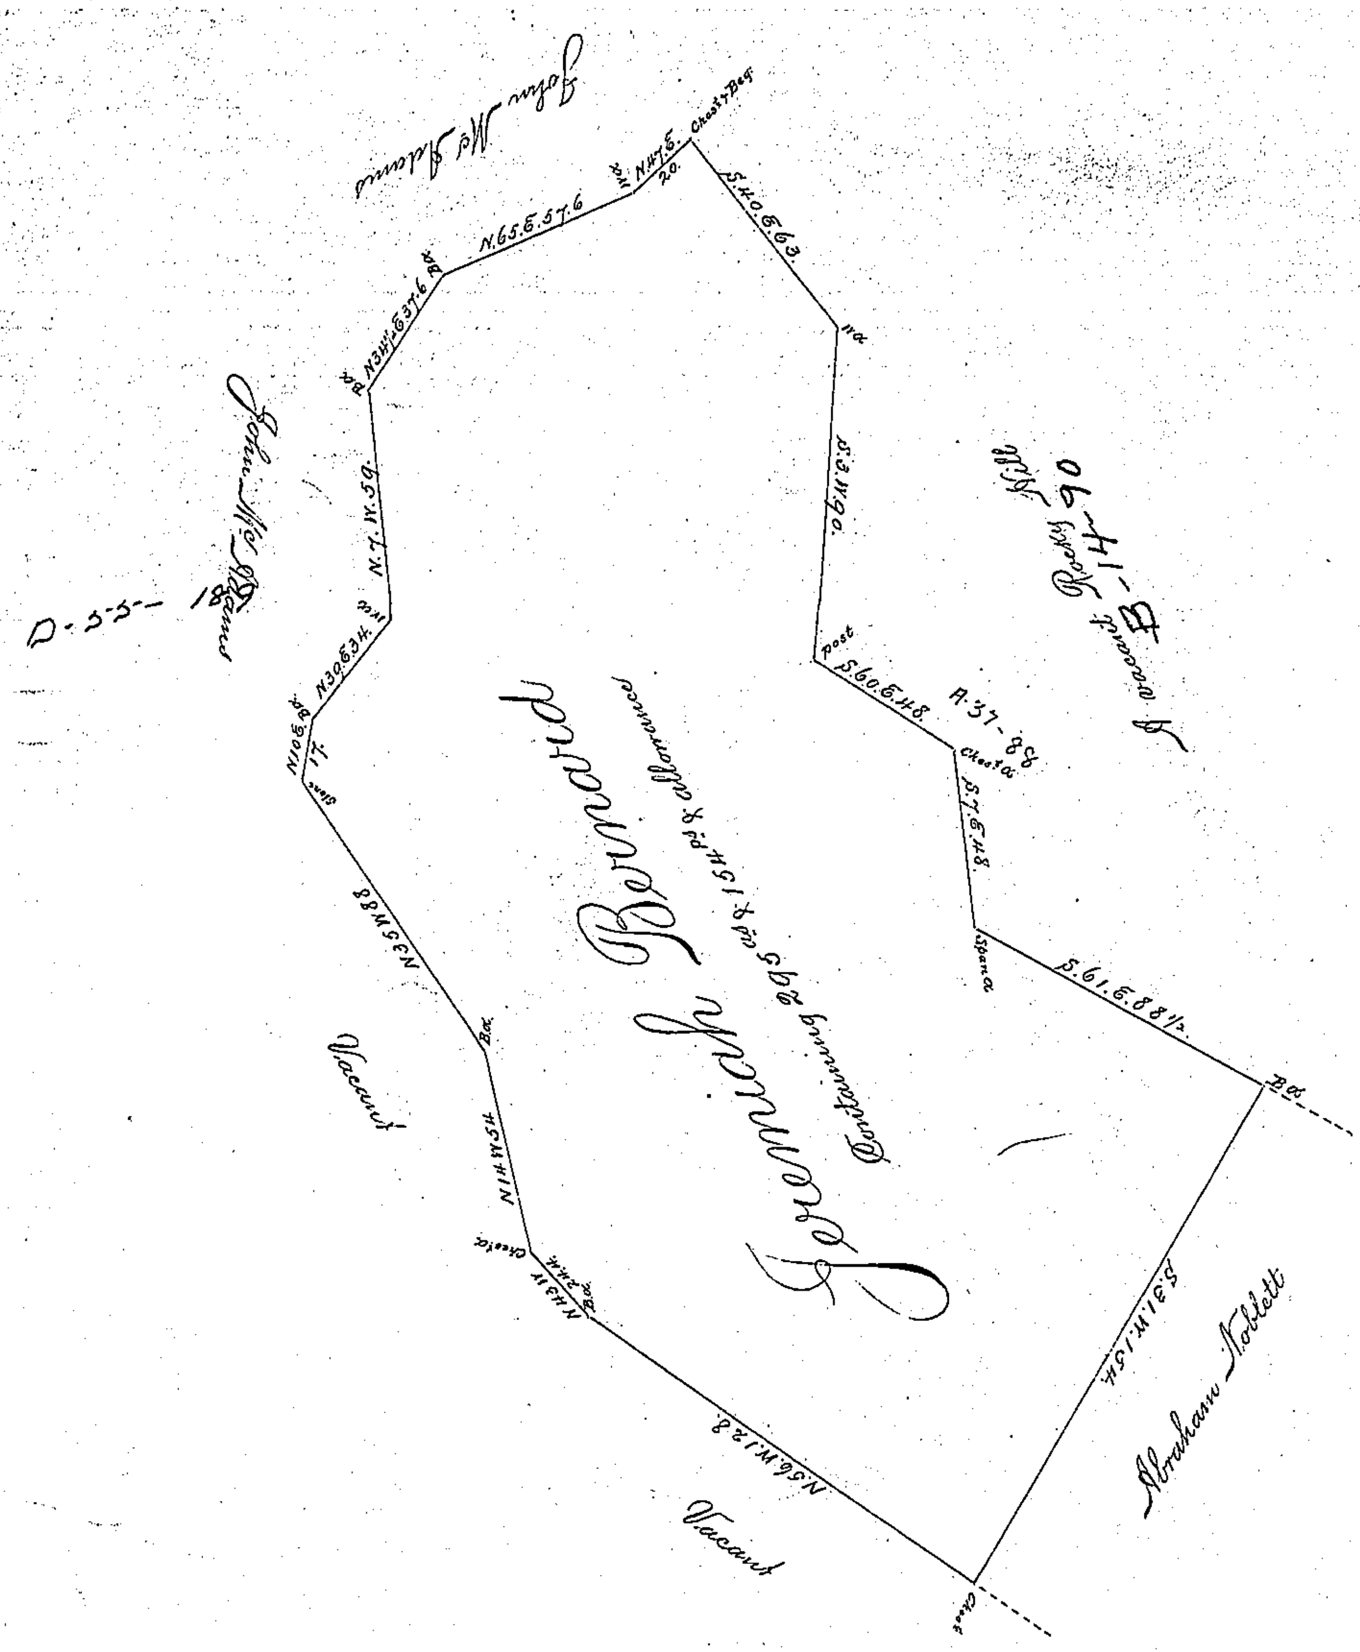

Situate formerly in Newbury now Fairview township in the County of York. Containing as above set forth 295as & 154 ps & allowance. Originally Surveyed by Thomas Woodward late Deputed D.S. on the 2d of the 8th mo: 1769 in pursuance of a Warrant for 80as granted to Jeremiah Bernard bearing date the 14th day of March 1755: and being the same Tract of land which was awarded by a Decree of the Court of York County of September Term 1797 to Samuel Brady claimant under the said Jeremiah Bernard: and now at the request of the present owners David Kilmore & others the same has been calculated examined and found to be correct and at their request make return of the Draught for Confirmation March 30th 1821.

Peter Spangler D.S.

To Jacob Spangler Esquire
Surveyor General Harrisburg Pa

IN TESTIMONY that the above is a copy of the original remaining on file in the Department of Internal Affairs of Pennsylvania, made conformably to an Act of Assembly approved the 16th day of February, 1833, I have hereunto set my Hand and caused the Seal of said Department to be affixed at Harrisburg, this Fifth *day of* April *1898.*

James W. Latta
Secretary of Internal Affairs.

10