FORM No. I.

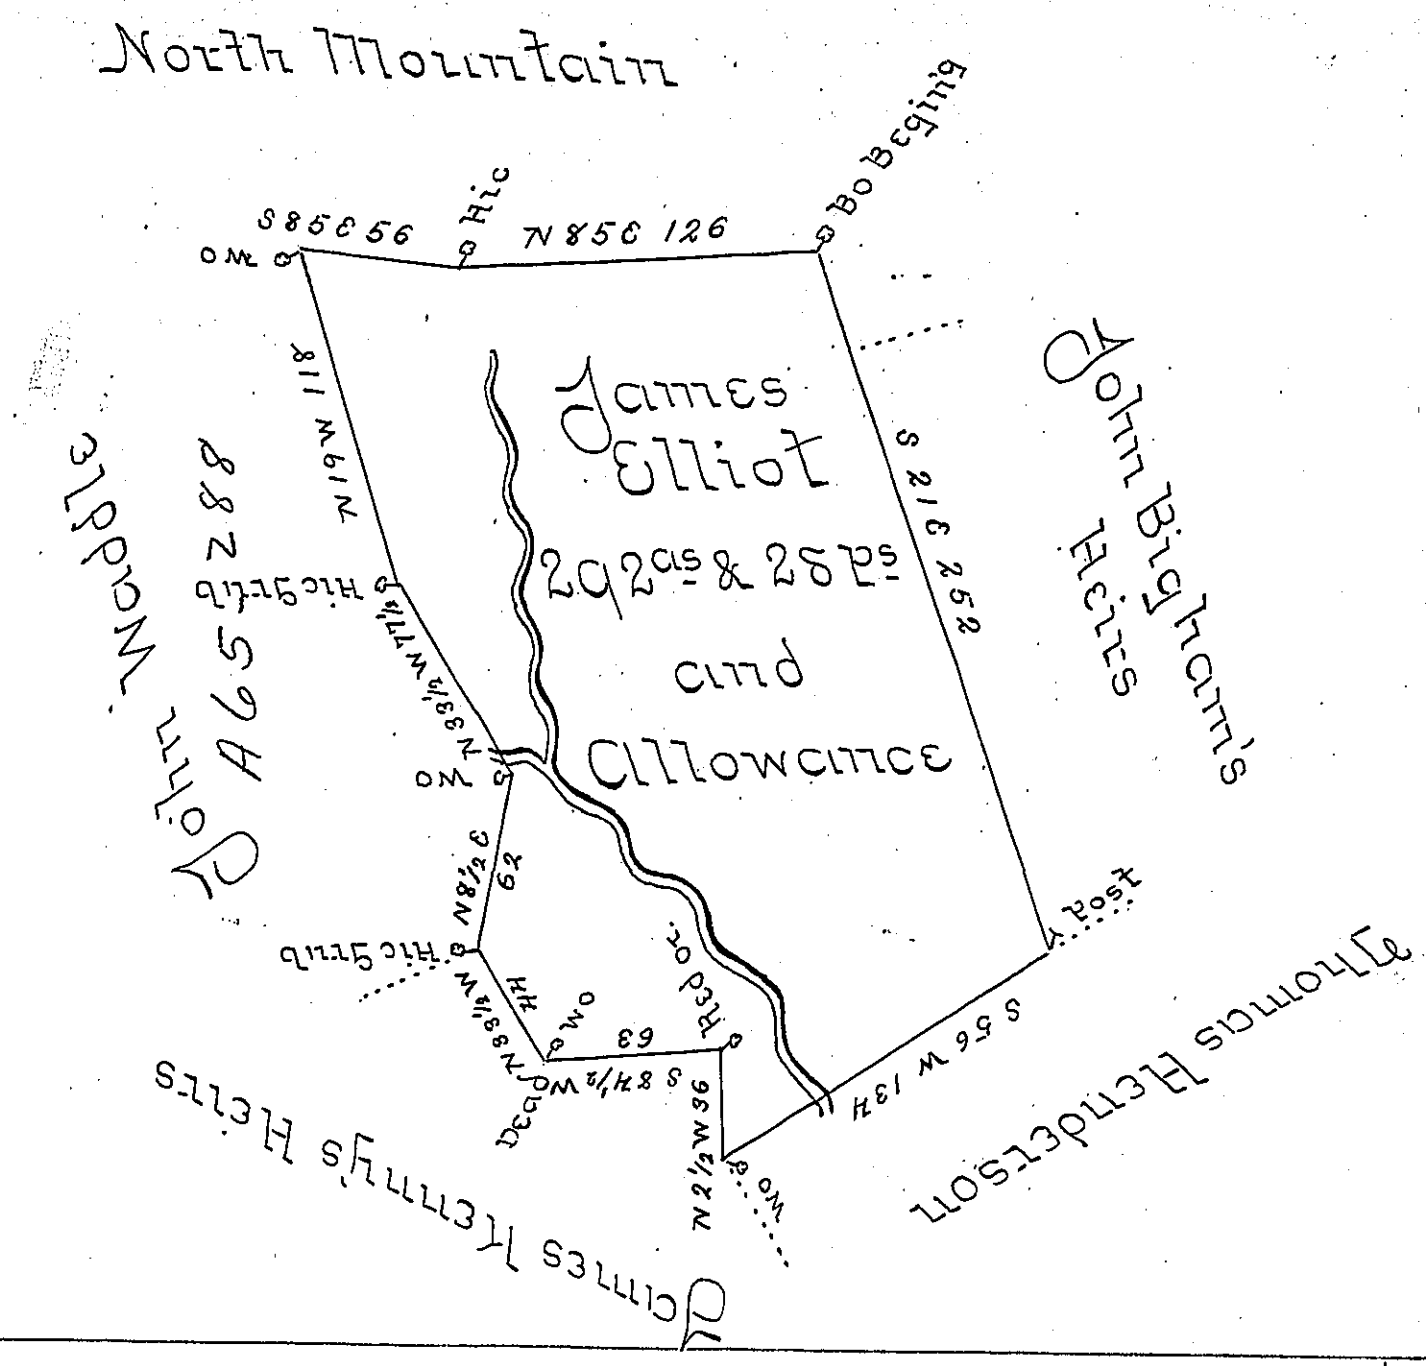

The Draught of a Tract of Land Situate in Middleton Township Cumberland County, Containing Two Hundred and Ninty Two Acres and 28 Perches and Allowance of six P Cent for Roads &c. Surveyed for James Elliot the 4th Day of Decr 1788 In Pursuance of a Warrant Dated November 10th 1788 —

Dr Samel Lyon D.S.

To John Lukens Esqr
Surveyor General —

IN TESTIMONY that the above is a copy of the original remaining on file in the Department of Internal Affairs of Pennsylvania, made conformably to an Act of Assembly approved the 16th day of February, 1833, I have hereunto set my Hand and caused the Seal of said Department to be affixed at Harrisburg, this Eighteenth *day of* October *1904.*

Isaac B. Brown

Secretary of Internal Affairs.