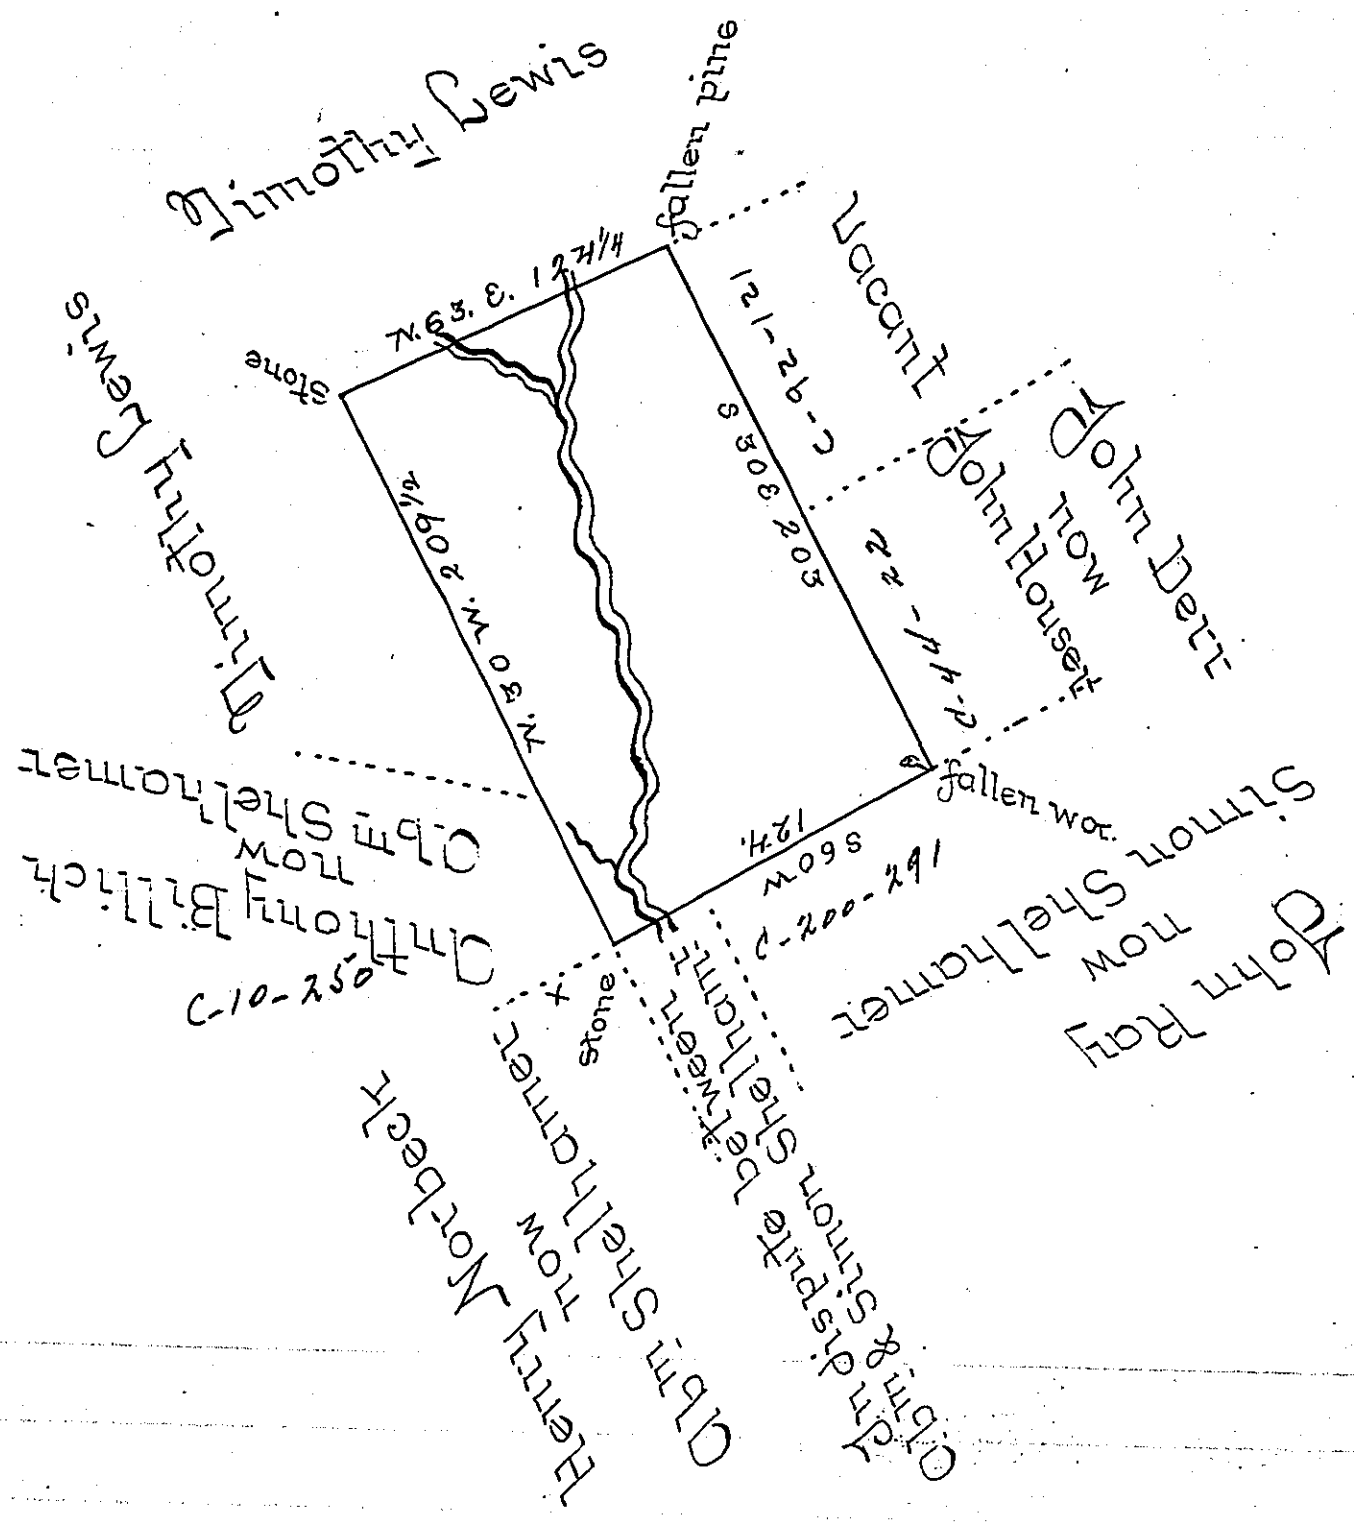

A Draft of a tract of Land situate on a branch of Wizard Creek in Penn Township Northampton County Surveyed the 12 July 1769 to Daniel Konig pursuant to his Application dated the 15 July 1768. Resurveyed the 25 April 1801 in obedience to an Order of the Board of Property dated the 5 January 1801 containing One hundred and fifty one acres Three quarters and the allowance of Six P Cent.

Geo. Palmer D.S.

To Andrew Porter Esquire
Surveyor General

IN TESTIMONY that the above is a copy of the original remaining on file in the Department of Internal Affairs of Pennsylvania, made conformably to an Act of Assembly approved the 16th day of February, 1833, I have hereunto set my Hand and caused the Seal of said Department to be affixed at Harrisburg, this fifth *day of* June *1900.*

James W. Latta
Secretary of Internal Affairs.