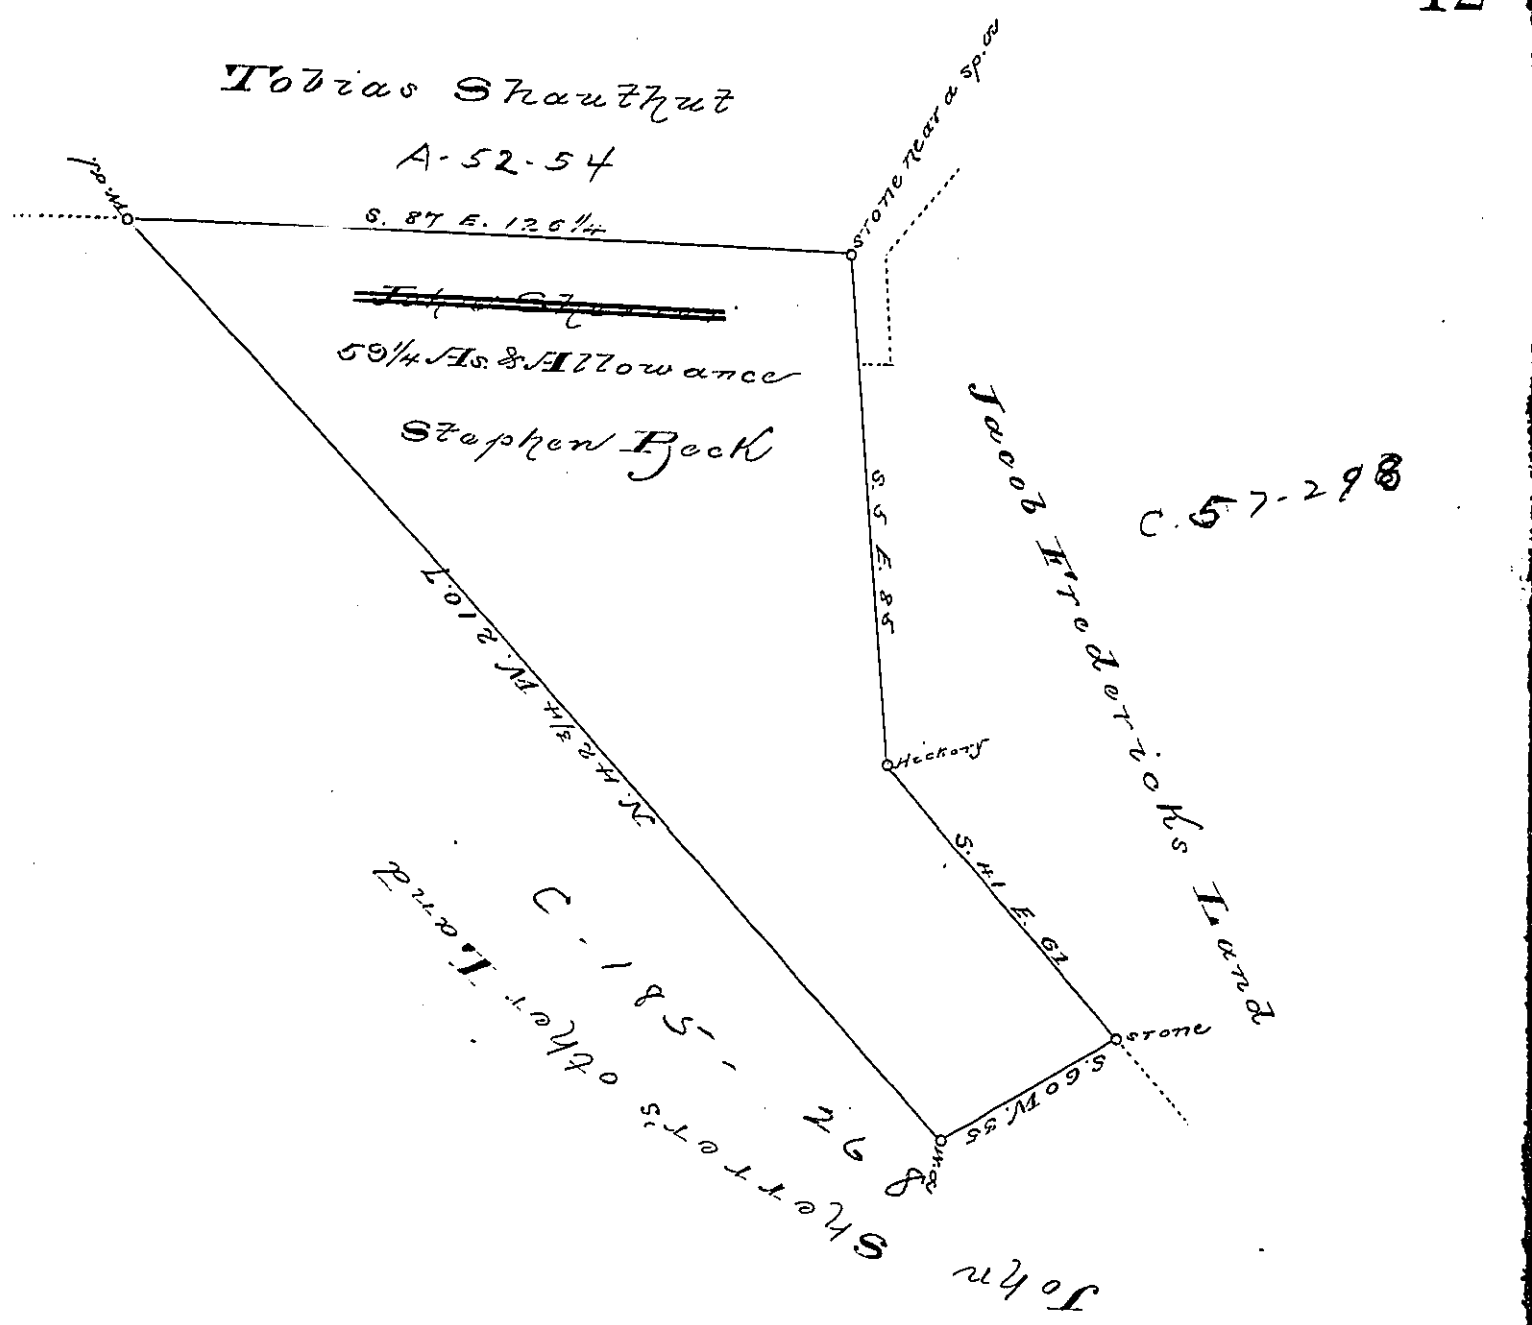

A Draught of a Tract of Land Situate in the Township of Rapho and County of Lancaster Containing fifty nine Acres and one Quarter and allowance of Six Pr. Ct.

Surveyed the 4th day of October 1802 for John Sherres in right of Stephen Beck in Pursuance of a Warrant dated the 12th day of September 1753 granted to the said Stephen Beck.

T. Samuel Cochran Esquire Surveyor General } per Sam Ensminger D.S. & Henry Ream D.S.

IN TESTIMONY that the above is a copy of the original remaining on file in the Department of Internal Affairs of Pennsylvania, made conformably to an Act of Assembly approved the 16th day of February, 1833, I have hereunto set my Hand and caused the Seal of said Department to be affixed at Harrisburg, this

Thirteenth day of January 1892.

Thos. J. Stewart

Secretary of Internal Affairs