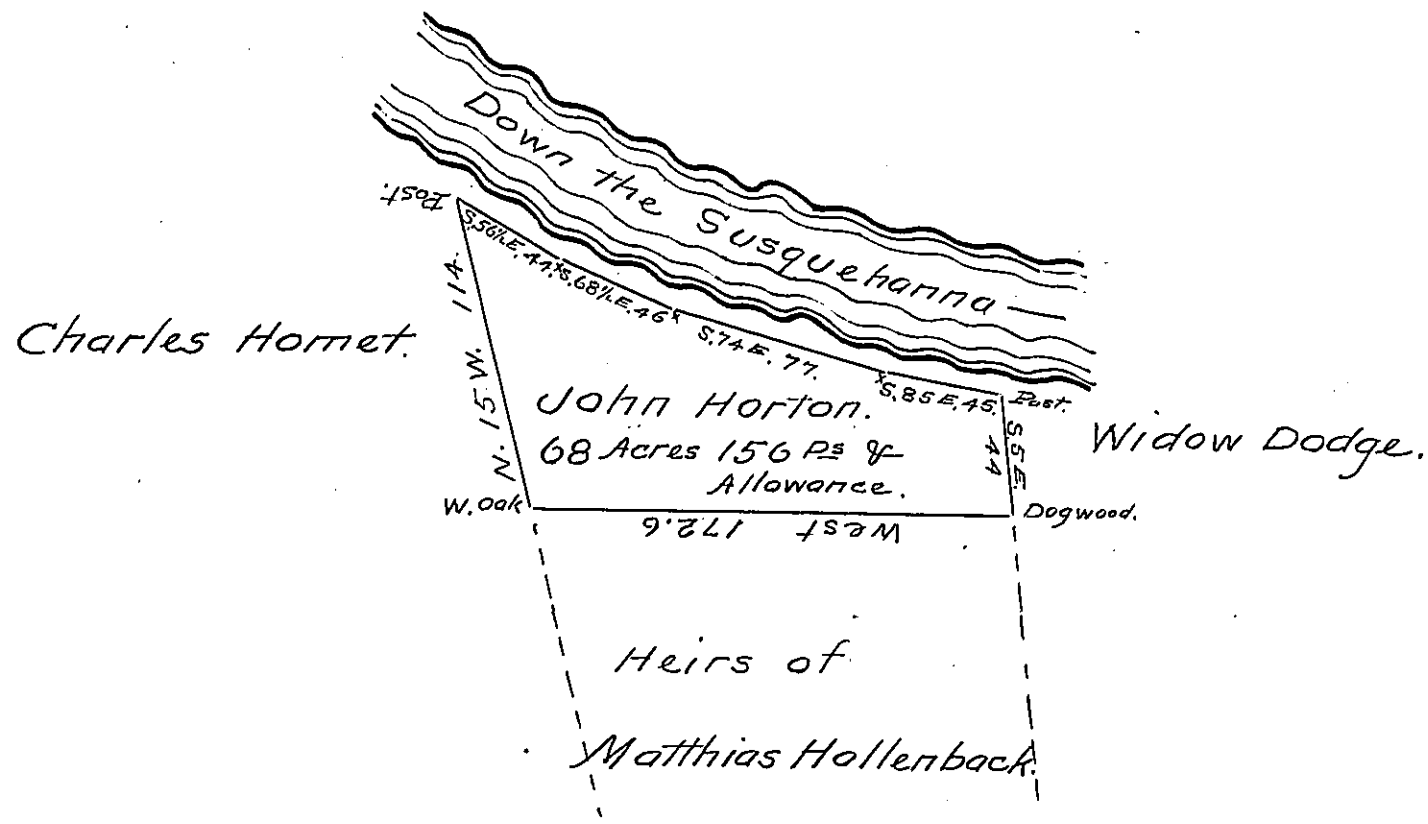

A Draught of a tract of land situate in Asylum Township Bradford County Containing sixty eight Acres and one hundred and fifty six perches with allowance of six per cent for Roads &c — Being a part of the undivided lands within the Township of Springfield and set off as a settlers right to John Horton by Commissioners appointed for the purpose of dividing said lands Surveyed to the said John Horton February 15th 1830 by virtue of a Warrant dated the 25th day of January 1830

Elipt. Mason D.S.

Gabriel Hiester Esquire
Surveyor General

IN TESTIMONY that the above is a copy of the original remaining on file in the Department of Internal Affairs of Pennsylvania, made conformably to an Act of Assembly approved the 16th day of February, 1833, I have hereunto set my Hand and caused the Seal of said Department to be affixed at Harrisburg, this thirtieth *day of* March *1905.*

Isaac B. Brown

Secretary of Internal Affairs.