FORM No. 1.

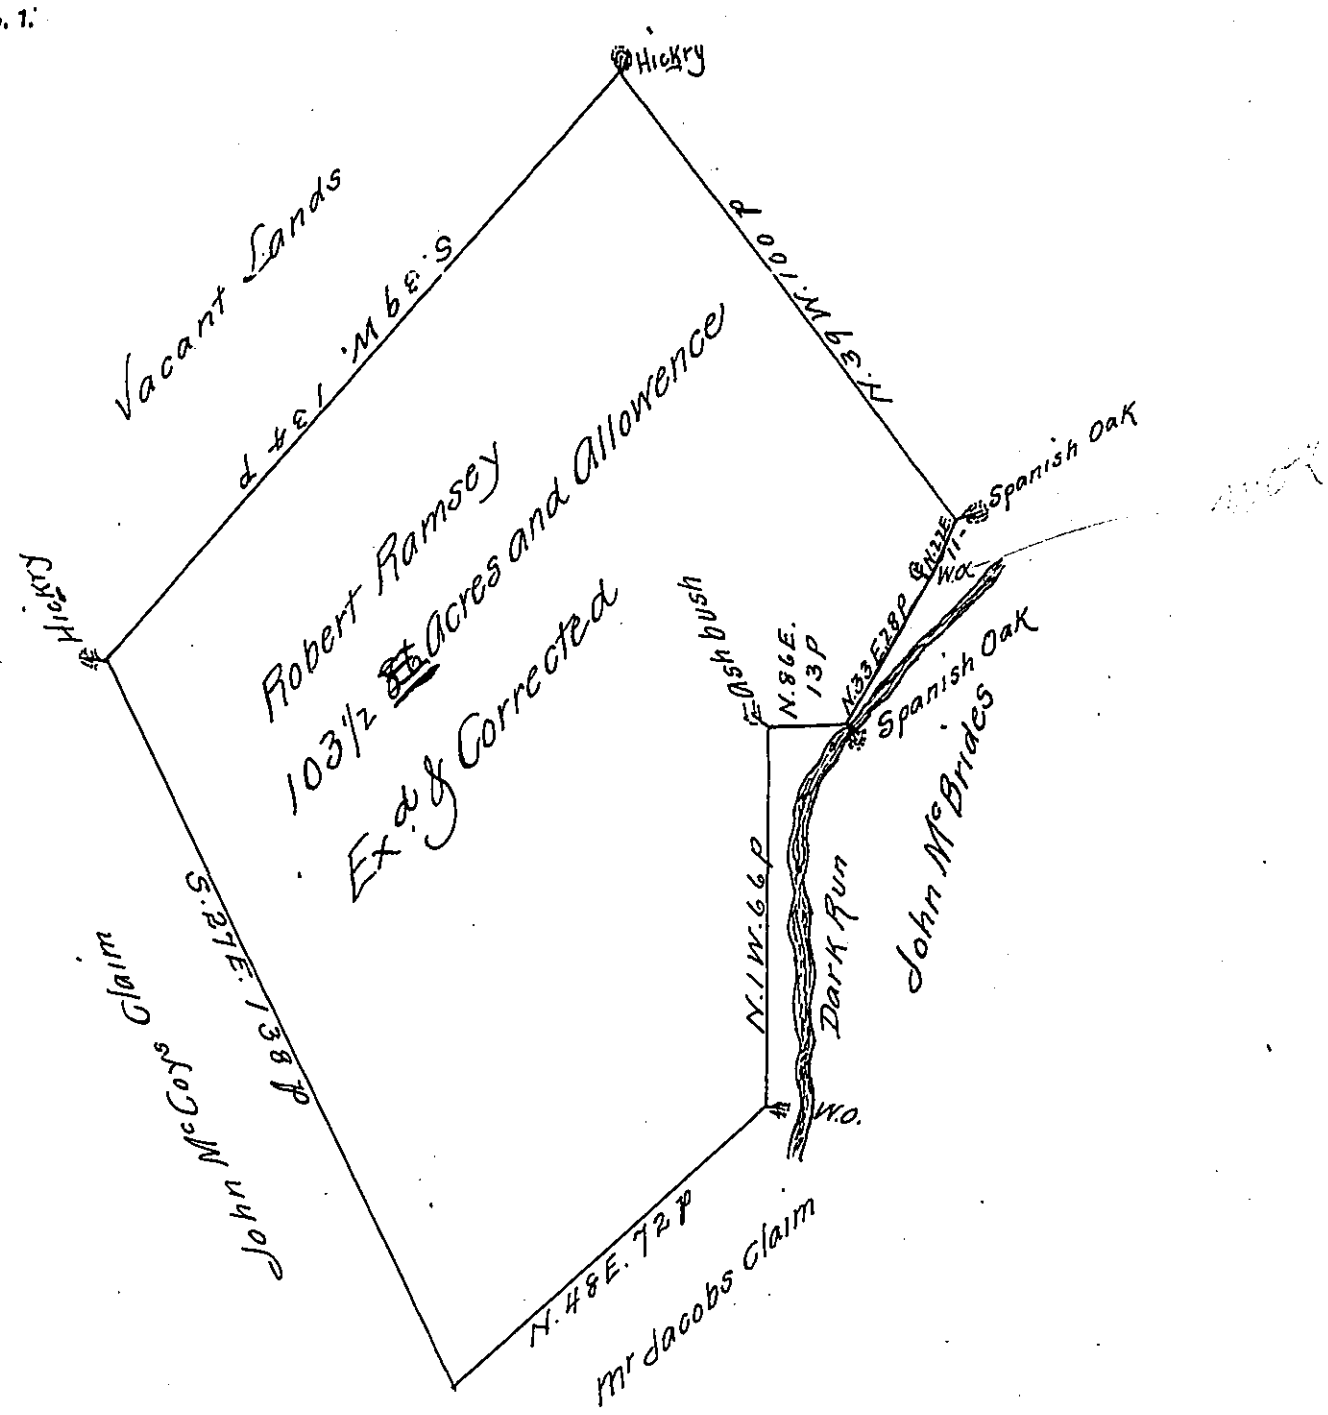

A Draught of a Survey made Feb 16. 1775 in Rye Township Containing One hundred & three & a half ~~Eighty Six~~ Acres and the Usual Allowence of Six p Cent for Roads &c for Robert Ramsey In pursuence of the Proprieters Warrant dated at Philadelphia January 31th 1775

P John Armstrong

D: S:

To John Lukens Esq
Surveyor General

Caveated by
One McCoy

IN TESTIMONY that the above is a copy of the original remaining on file in the Department of Internal Affairs of Pennsylvania, made conformably to an Act of Assembly approved the 16th day of February, 1833, I have hereunto set my Hand and caused the Seal of said Department to be affixed at Harrisburg, this Twenty first day of July 1910

Henry Houck

Secretary of Internal Affairs.