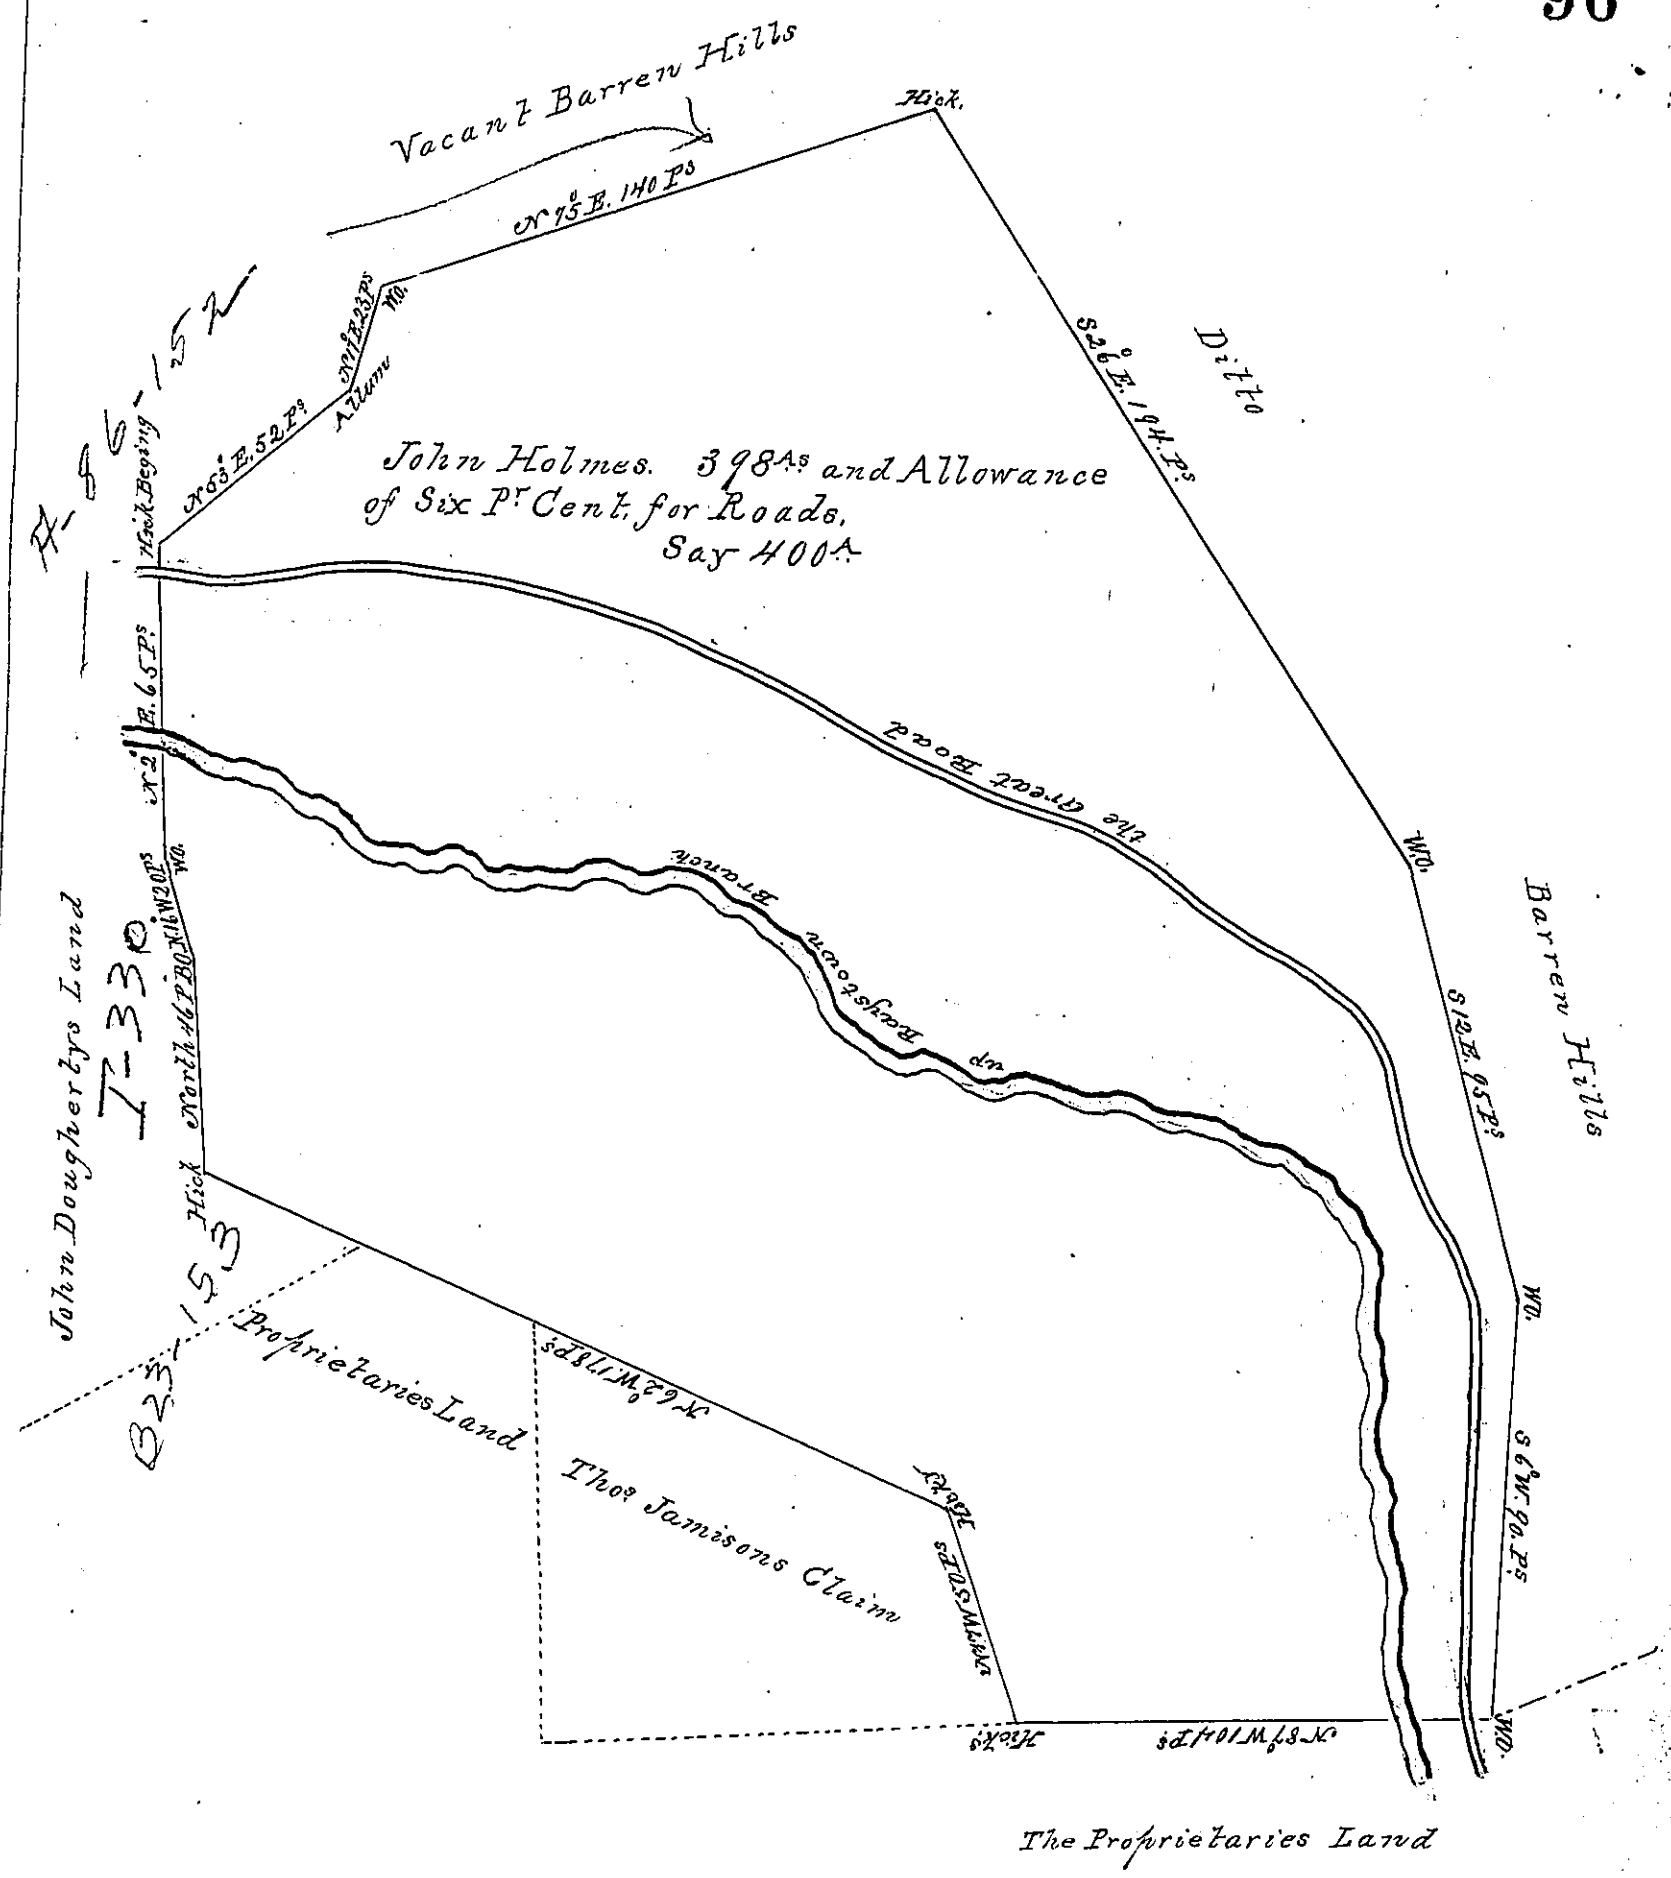

A Draught of a Tract of Land situate on Raystown Branch about a Mile above Bedford adjoining the Proprietary Survey near Bedford in Cumberland County. Containing Three Hundred and Ninety Eight Acre and the usual Allowance of six Pr. Cent for Roads. Surveyed for John Holmes July 1762. In Pursuance of the Honourable the Proprietaries Warrant Bearing Date the fourth day of June Anno Domini 1762. To John Lukens, Surveyor General.

John Armstrong D.S.

IN TESTIMONY that the above is a copy of the original remaining on file in the Department of Internal Affairs of Pennsylvania, made conformably to an Act of Assembly approved the 16th day of February, 1833, I have hereunto set my Hand and caused the Seal of said Department to be affixed at Harrisburg, this Sixth *day of* October *1884.*

J. Simpson Africa,
Secretary of Internal Affairs.