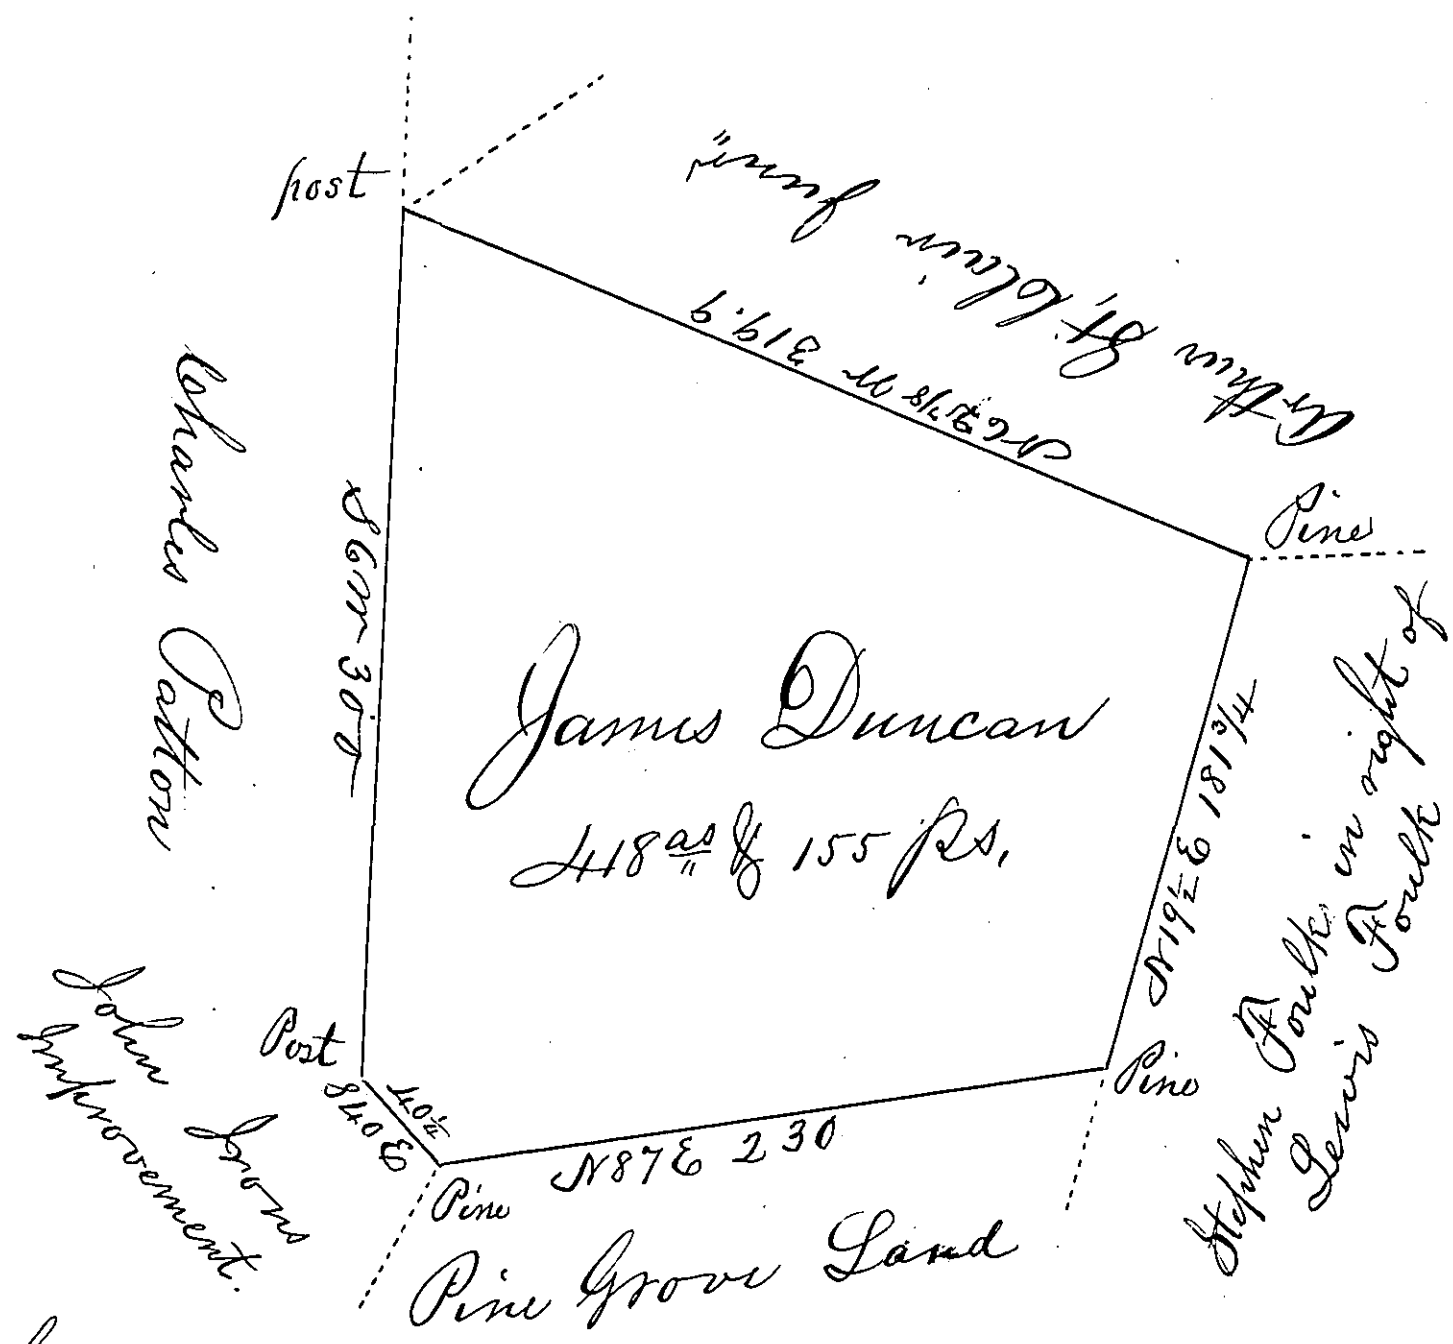

The Draught of a tract of land situate in Dickinson Township Cumberland County containing four hundred and eighteen acres and one hundred and fifty five Perches, and allowance of six per cent for roads &c. Surveyed March the 18th & 19th 1795 in Pursuance of a warrant granted to James Duncan dated February the 24th 1794.

To Daniel Brodhead Esquire Surveyor General of Pennsylvania } Dr. Sam Lyon D.S.

IN TESTIMONY that the above is a copy of the original remaining on file in the Department of Internal Affairs of Pennsylvania, made conformably to an Act of Assembly approved the 16th day of February, 1833, I have hereunto set my Hand and caused the Seal of said Department to be affixed at Harrisburg, this eighth *day of* August *1884.*

J. Simpson Africa,
Secretary of Internal Affairs