FORM NO. 1.

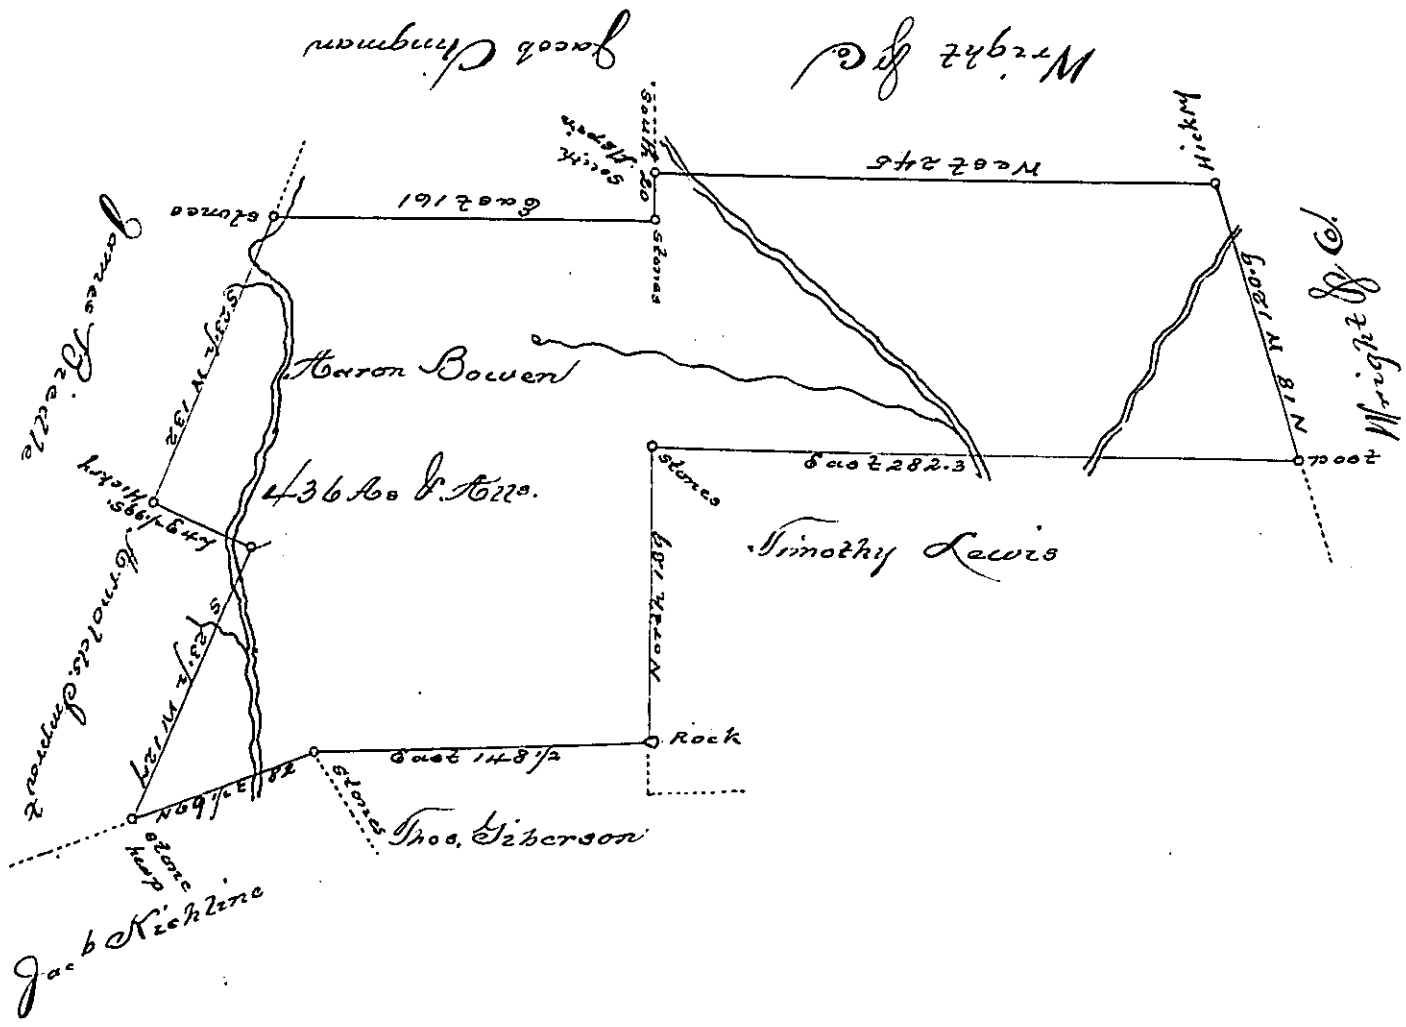

By virtue of a warrant dated 7th. June 1793. Surveyed 27th. day of August 1793. unto Aaron Bowen the above described tract of Four Hundred and thirty six acres of land and usual allowance, Situated on branches of Shickshinney and Hemlock Creek in Luzerne County

Ry. Wm. Montgomery Dy. Sr.

To Daniel Brodhead Esq.
Survr. Genl. of Pensylva.

IN TESTIMONY that the above is a copy of the original remaining on file in the Department of Internal Affairs of Pennsylvania, made conformably to an Act of Assembly approved the 16th day of February, 1833. I have hereunto set my Hand and caused the Seal of said Department to be affixed at Harrisburg, this

Third *day of* *October* *1895.*

James W Latta
Secretary of Internal Affairs.