FORM NO. 1.

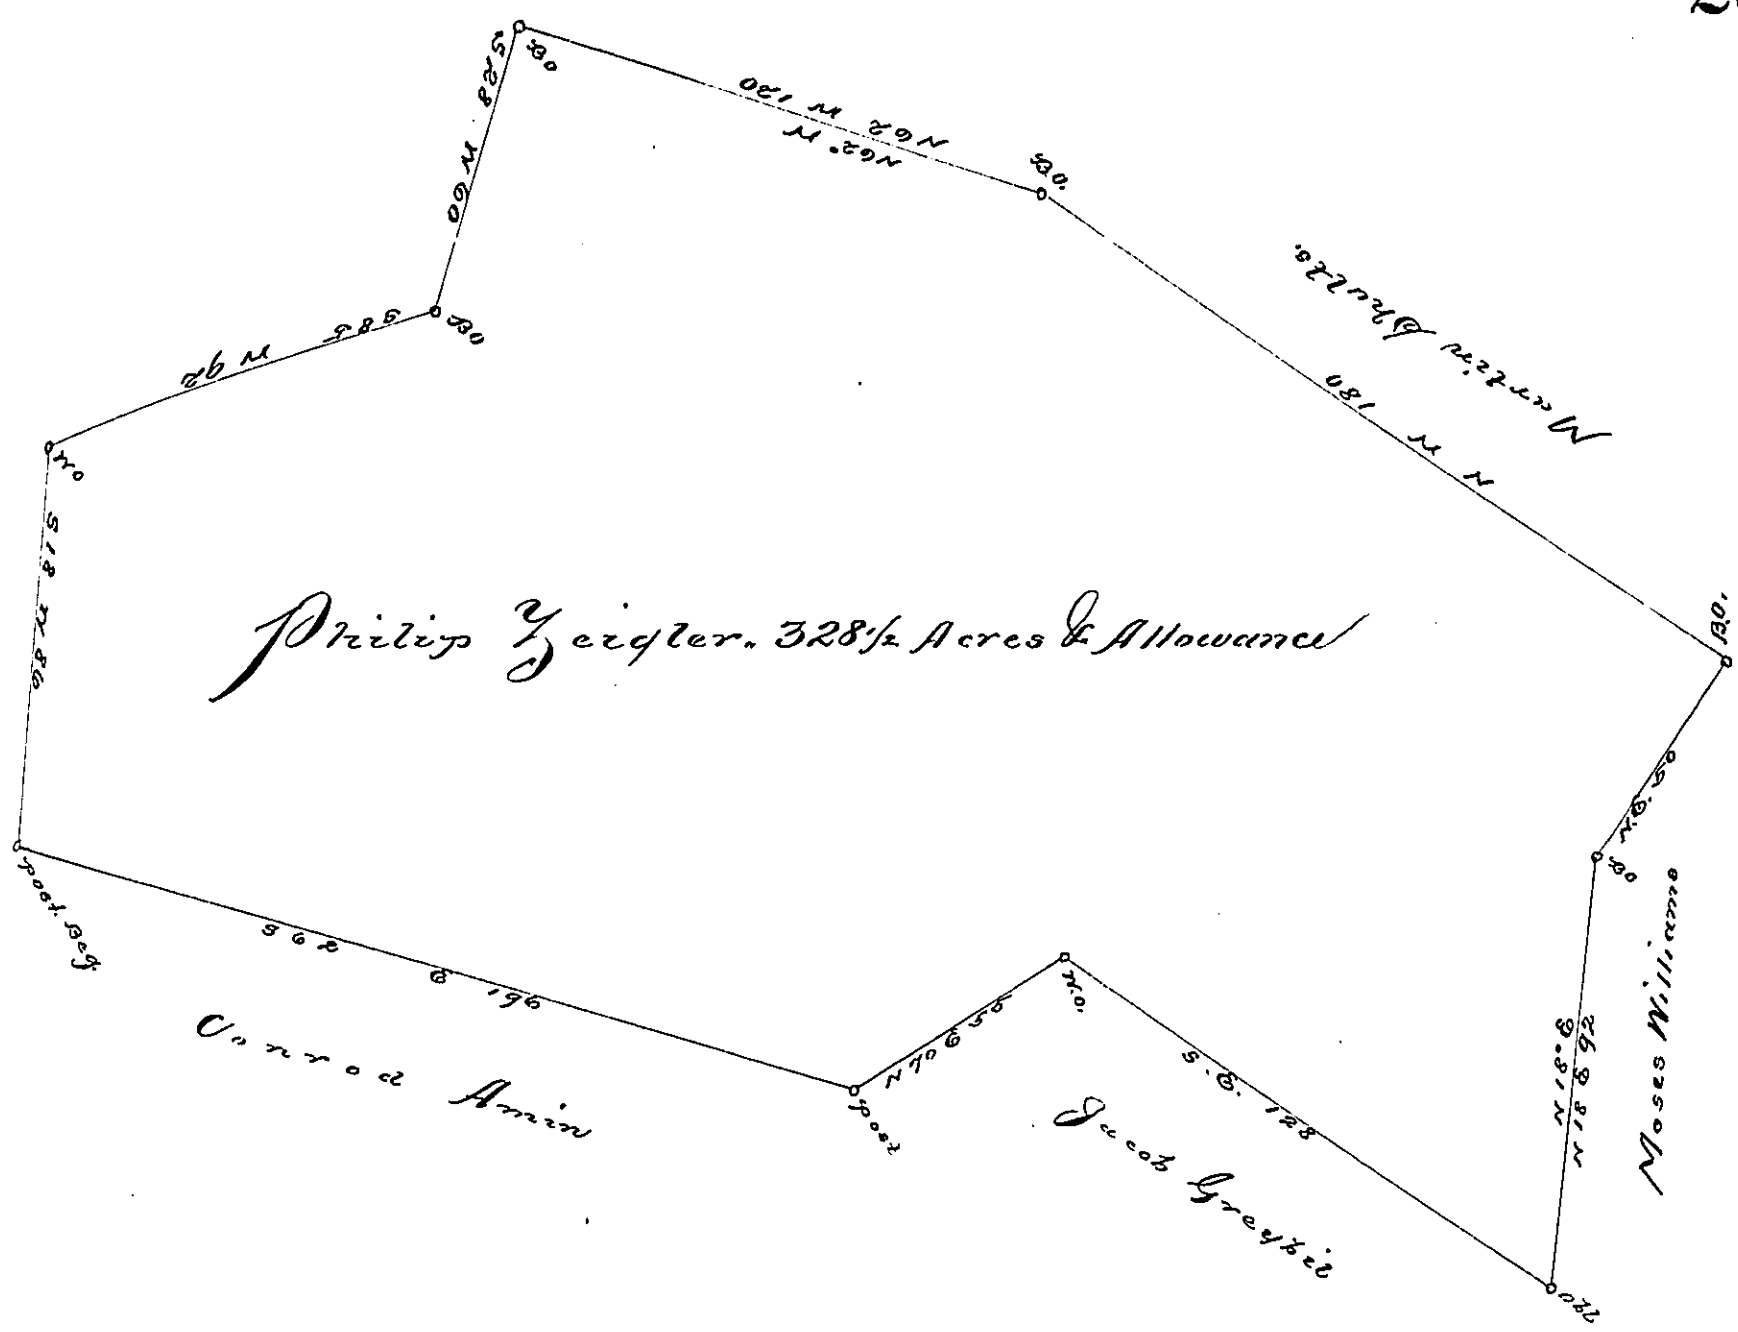

A Draught of a Tract of Land Situate on the West side of the River Susquehannah in Manchester Township in the County of York (late part of the County of Lancaster) Part of the Manor of Springetsbury. Containing three Hundred twenty eight acres and an half and the allowance of six acers per Cent for Roads & Highways. Surveyed the 8th day of April 1736 for Philip Zeigler by Thomas. Cookson Esq.r late Deputy Surveyor of Lancaster County in pursuance of a ~~War~~ Lycense under the hand of the Honourable Thomas Penn Esq.r one of the Proprietaries &c of the Province of Pennsylvania bearing date at Lancaster the 30th October 1736. Protracted from Mr. Cookson's Field Book and calculated

P. Geo. Stevenson. one of the
Exec.rs of Tho.s Cookson. Dec.d

Agreed for ~~Dra~~ for the overplus at ye rate of ye other land.

Rich.d Hockley

IN TESTIMONY that the above is a copy of the original remaining on file in the Department of Internal Affairs of Pennsylvania, made conformably to an Act of Assembly approved the 16th day of February, 1833. I have hereunto set my Hand and caused the Seal of said Department to be affixed at Harrisburg, this

seventh day of April 1896

James W. Latta

Secretary of Internal Affairs.