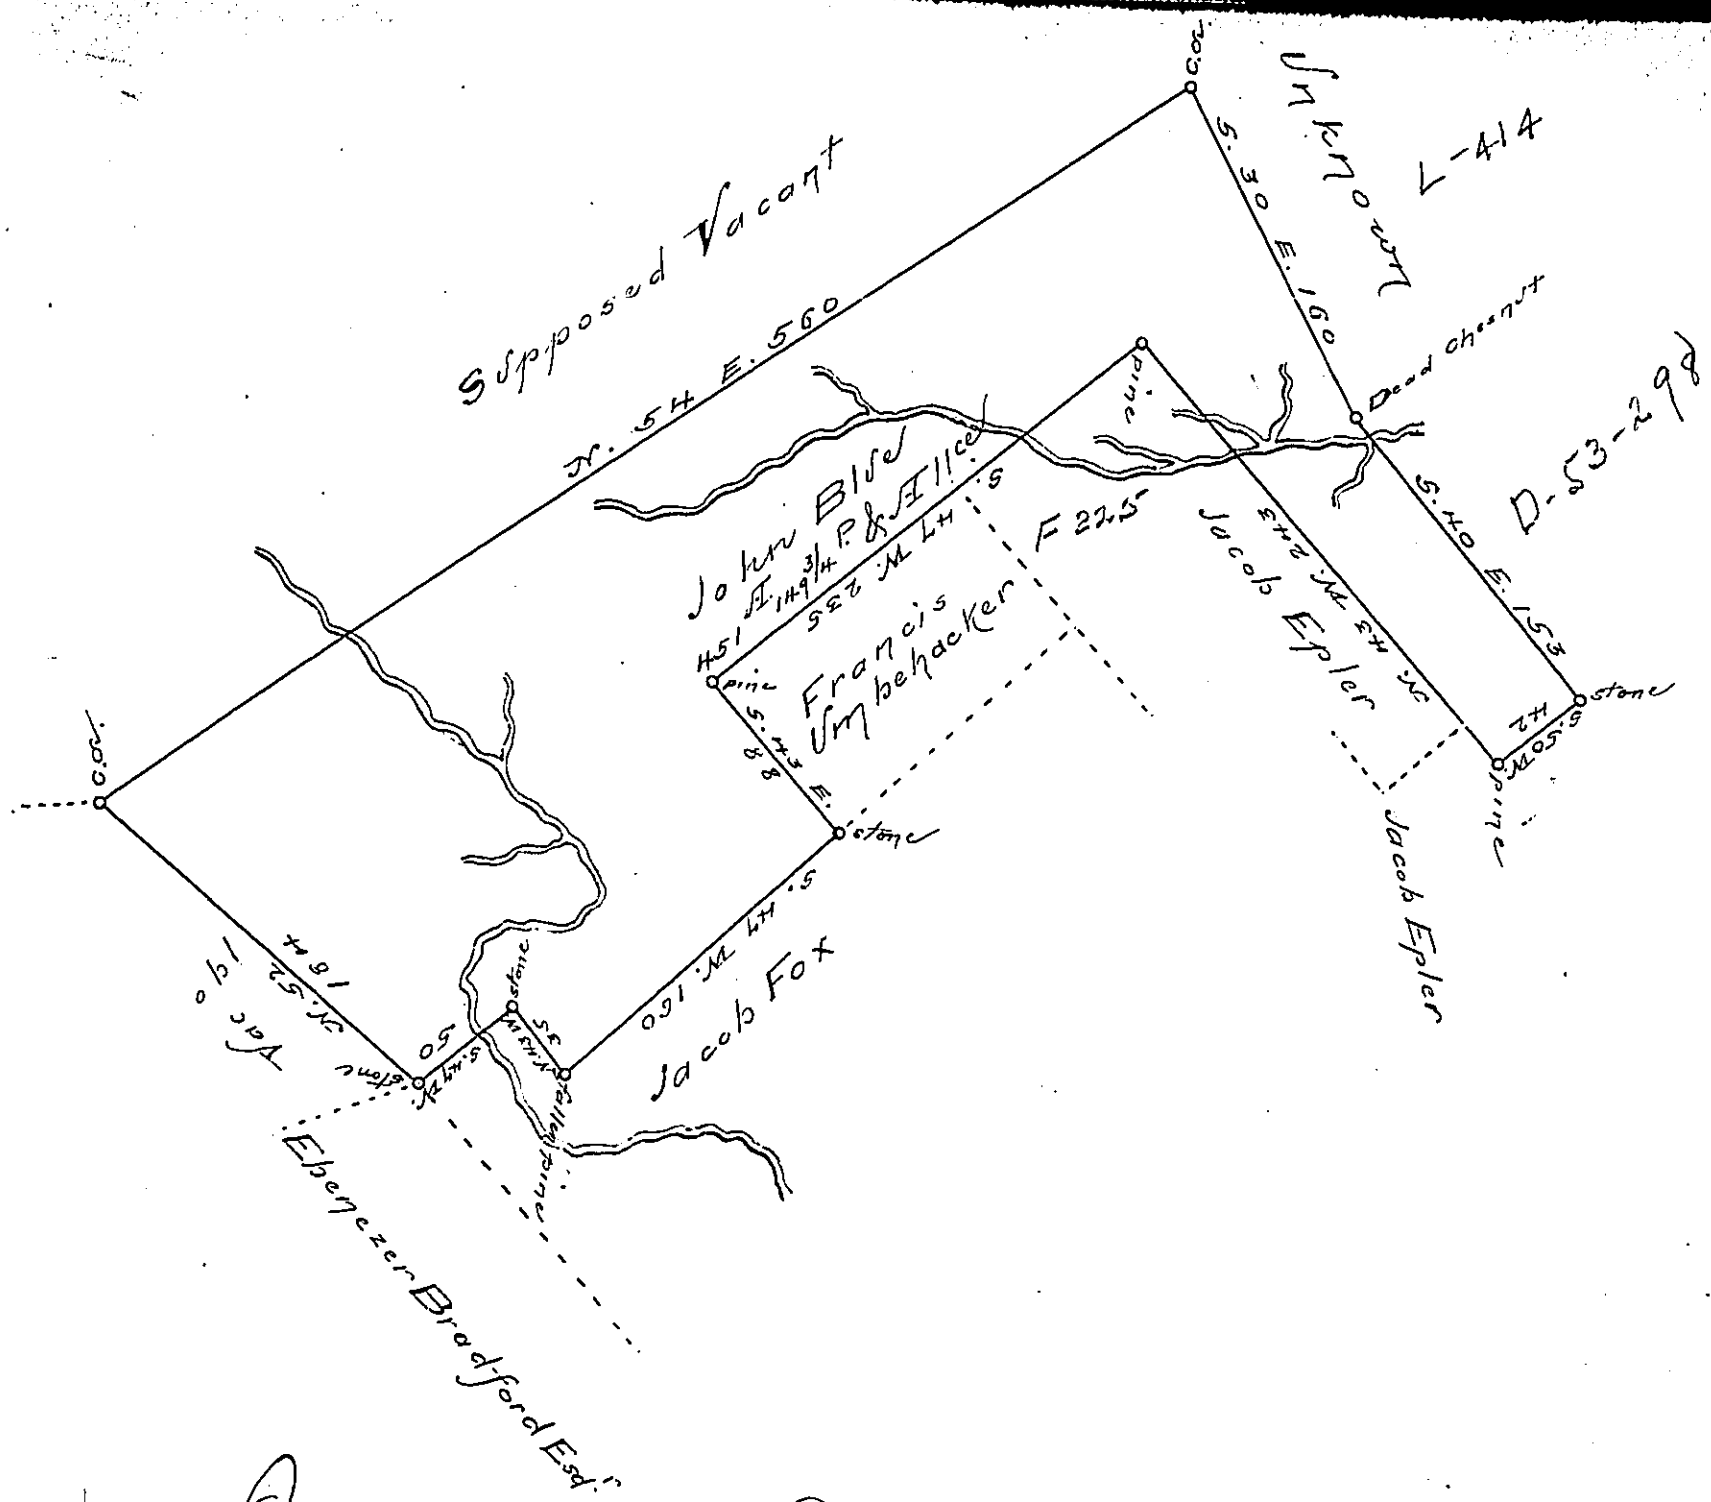

Draught of a Tract of Land Situate in Norwegian Township Berks County.
Surveyed for John Blue in pursuance of his warrant dated the 23rd day of February 1809, on the 9th day of March A.D. 1809.
Containing Four hundred and fifty one Acres, one hundred and forty nine perches and three quarters and Allowance.

Andrew Porter Esq.
Surv.r General
Pennsylvania

pr. Henry M. Richards late
Certified by John M. Hyneman D.S.

IN TESTIMONY that the above is a copy of the original remaining on file in the Department of Internal Affairs of Pennsylvania, made conformably to an Act of Assembly approved the 16th day of February, 1833. I have hereunto set my Hand and caused the Seal of said Department to be affixed at Harrisburg, this fourth *day of* February *1896.*

James W. Latta
Secretary of Internal Affairs.