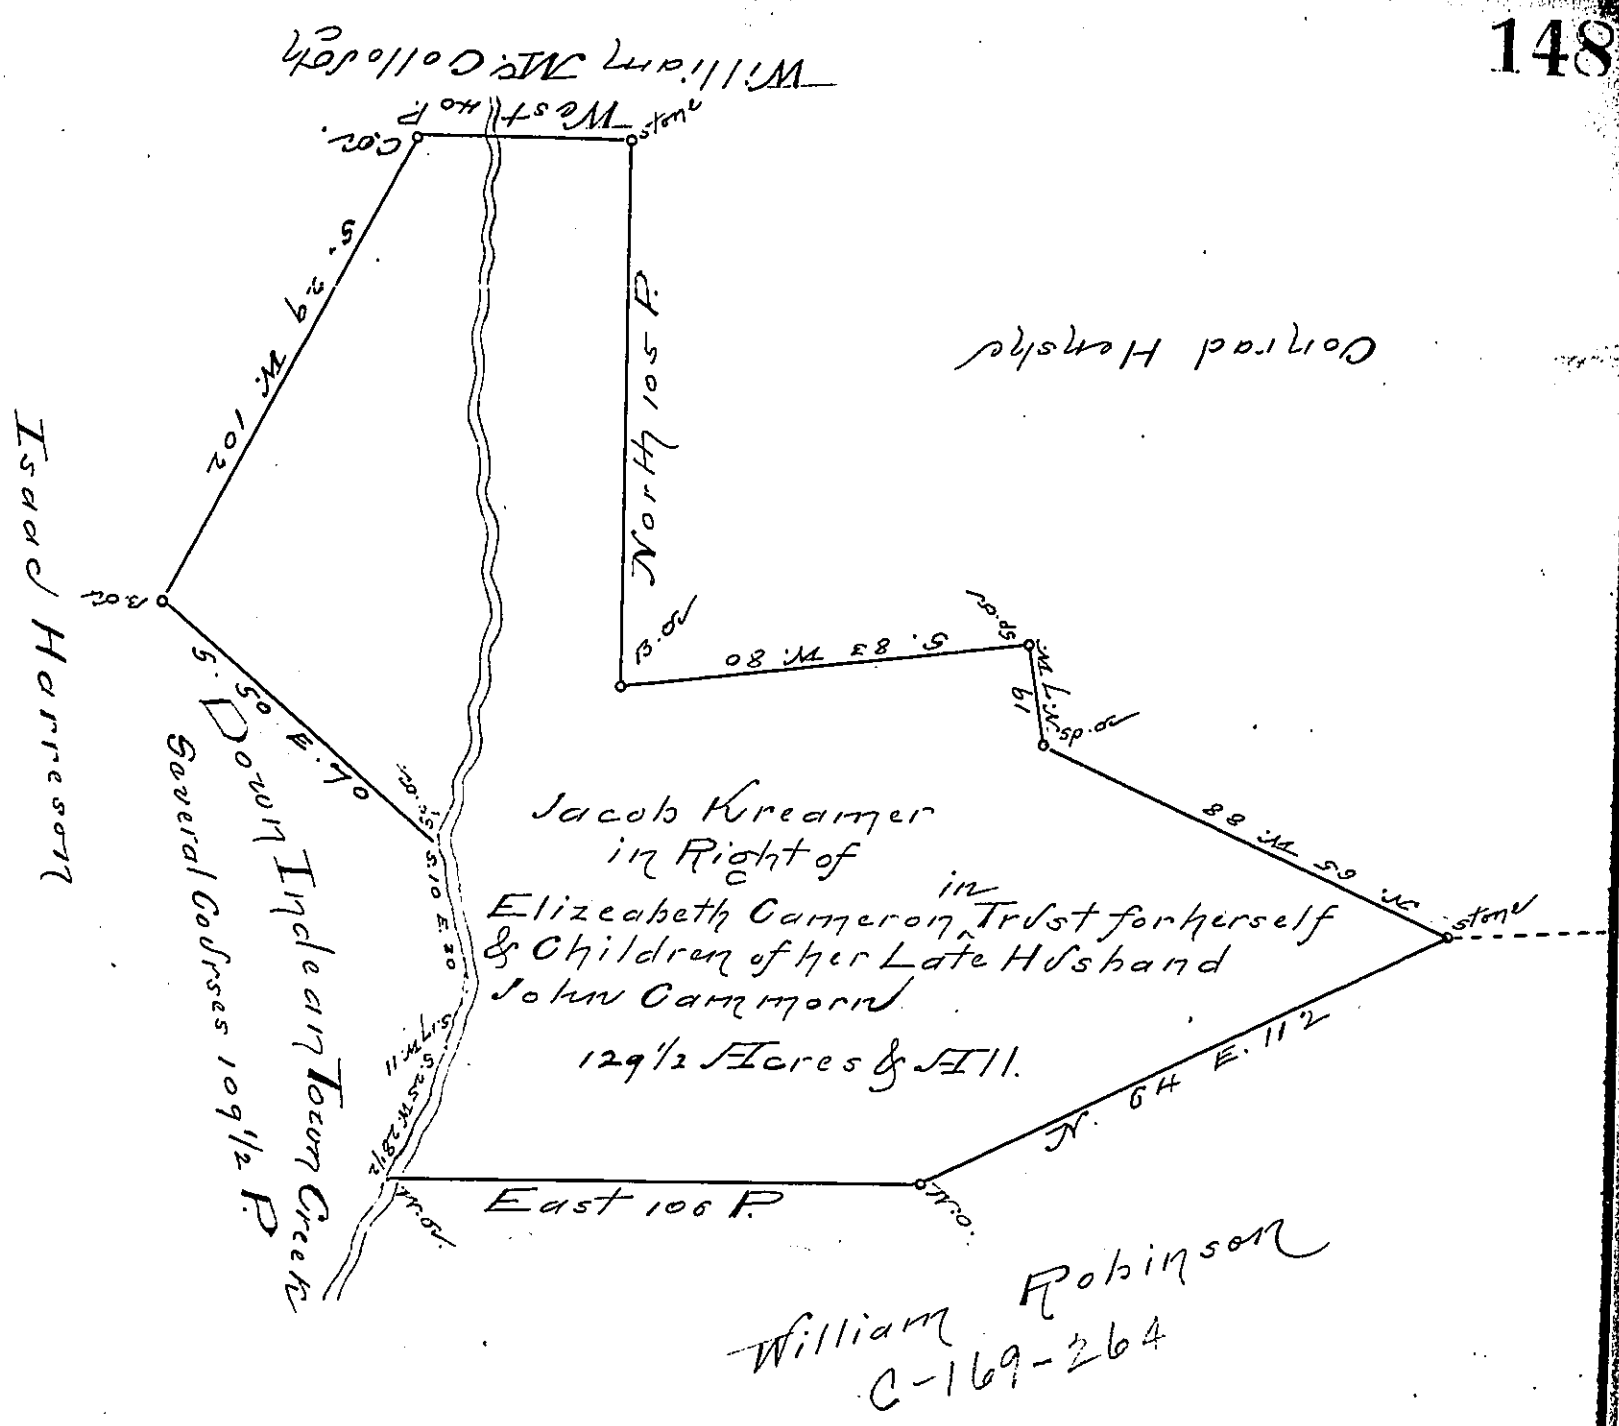

By Virtue of an Application No. 1930
Dated the Eight day of October 1766.
Surveyed the 18th day of October 1786
To Jacob Kreamer In Right of Elizeabeth
Cameron in Trust for herself and Children
of her Late Husband John Cameron The
Above described Tract of Land Situate in
East Hanover Township Dauphin Late Lancaster
County Containing one Hundred and Twenty nine
Acres & a half and Allowance of six P Cent for roads &c.
To

John Lukens Esquire
Surveyor General of Pennsylvania } Thomas Clark D.S.

IN TESTIMONY that the above is a copy of the original remaining on file in the Department of Internal Affairs of Pennsylvania, made conformably to an Act of Assembly approved the 16th day of February, 1833. I have hereunto set my Hand and caused the Seal of said Department to be affixed at Harrisburg, this — Third — *day of* — March — *1896.*

James W. Latta
Secretary of Internal Affairs.