FORM NO. 1.

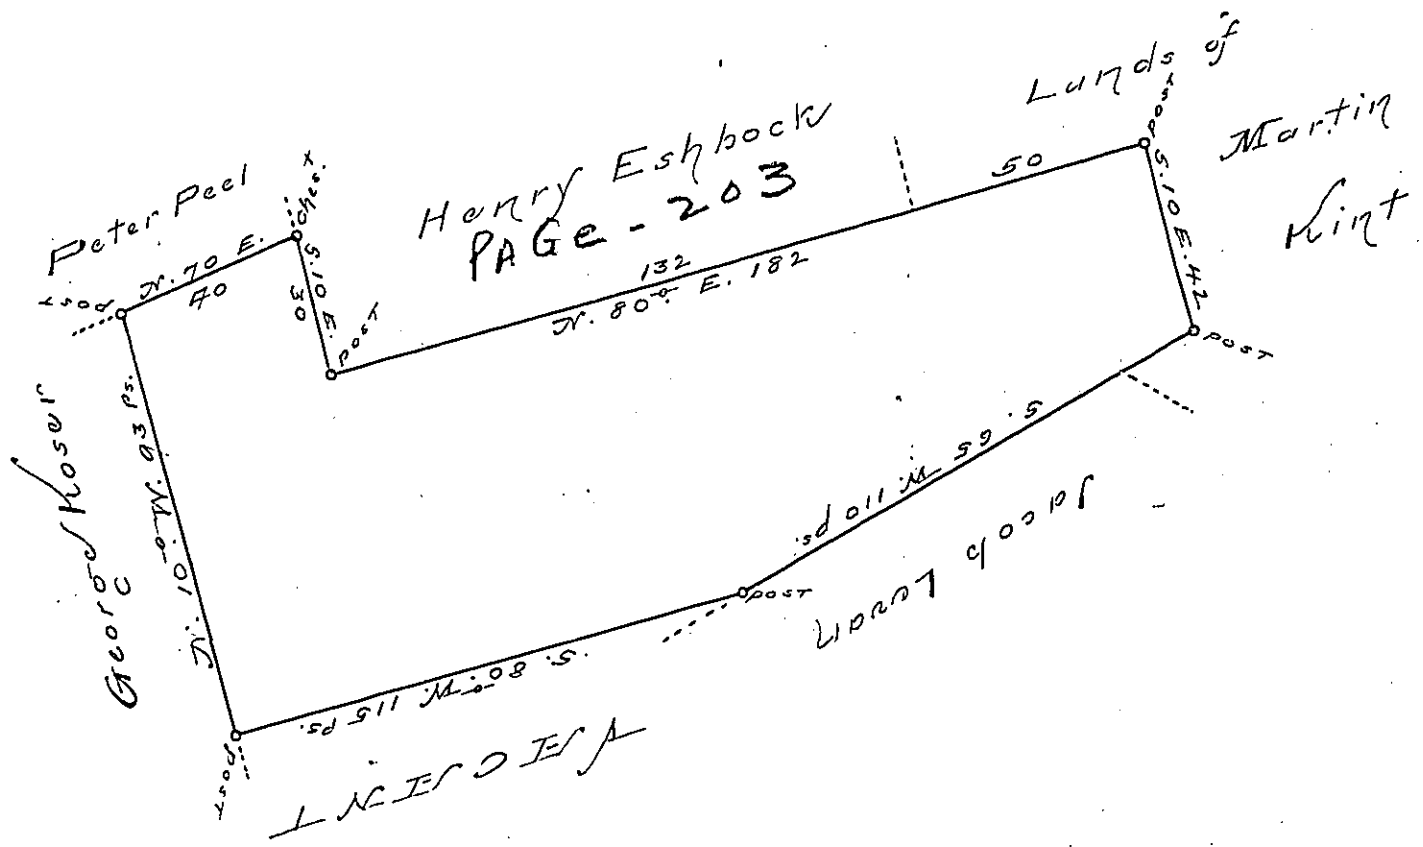

A Draught of a Tract of Land Situate in Greenwich township in the County of Berks, containing Ninety four Acres & one hundred & five Perches & allowance of Six P. Ct.

Surveyed unto Henry Eshbock in Pursuance of a Warrant dated the 14th February 1744. Taken from the Field Works of Edward Scull deced.

To John Lukens Esqr. Surveyor General

Wm Scull.

IN TESTIMONY that the above is a copy of the original remaining on file in the Department of Internal Affairs of Pennsylvania, made conformably to an Act of Assembly approved the 16th day of February, 1833. I have hereunto set my Hand and caused the Seal of said Department to be affixed at Harrisburg, this —seventh— *day of* —April— *1896.*

James W. Latta

Secretary of Internal Affairs.