FORM No. 1.

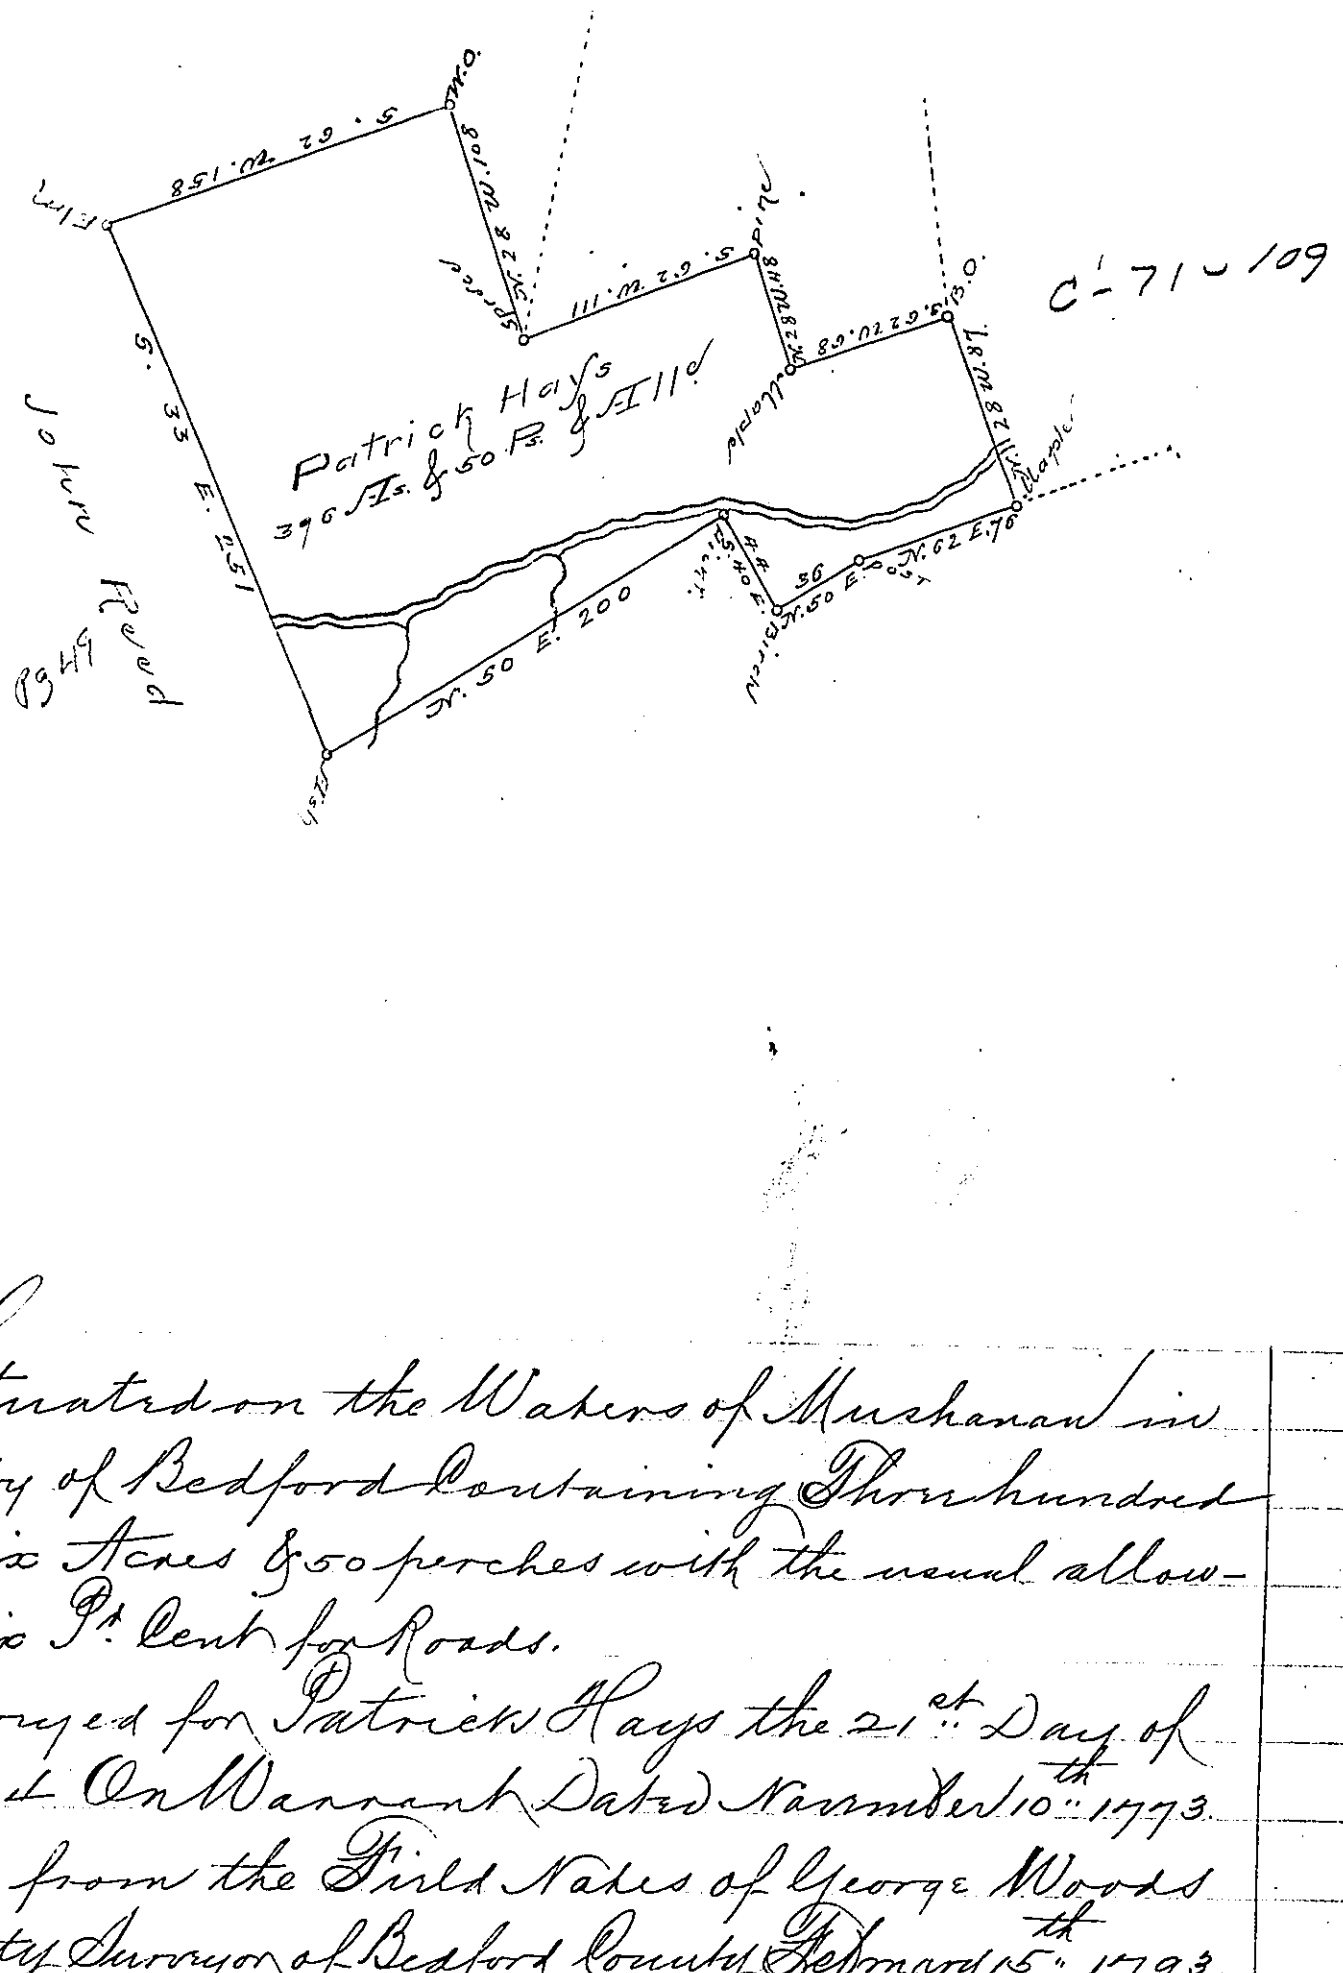

Situated on the Waters of Muchanan in the County of Bedford Containing Three hundred & ninety six Acres & 50 perches with the usual allowance of Six P.t Cent for Roads.

Surveyed for Patrick Hays the 21st Day of July 1784 On Warrant Dated November 10th 1793.

Taken from the Field Notes of George Woods late Deputy Surveyor of Bedford County February 15th 1793.

To
Daniel Brodhead Esq.r J.G. George Woods Jun.r D.S.

IN TESTIMONY that the above is a copy of the original remaining on file in the Department of Internal Affairs of Pennsylvania, made conformably to an Act of Assembly approved the 16th day of February, 1833. I have hereunto set my Hand and caused the Seal of said Department to be affixed at Harrisburg, this fifth *day of* May *1896.*

James W Latta
Secretary of Internal Affairs.