FORM No. 1.

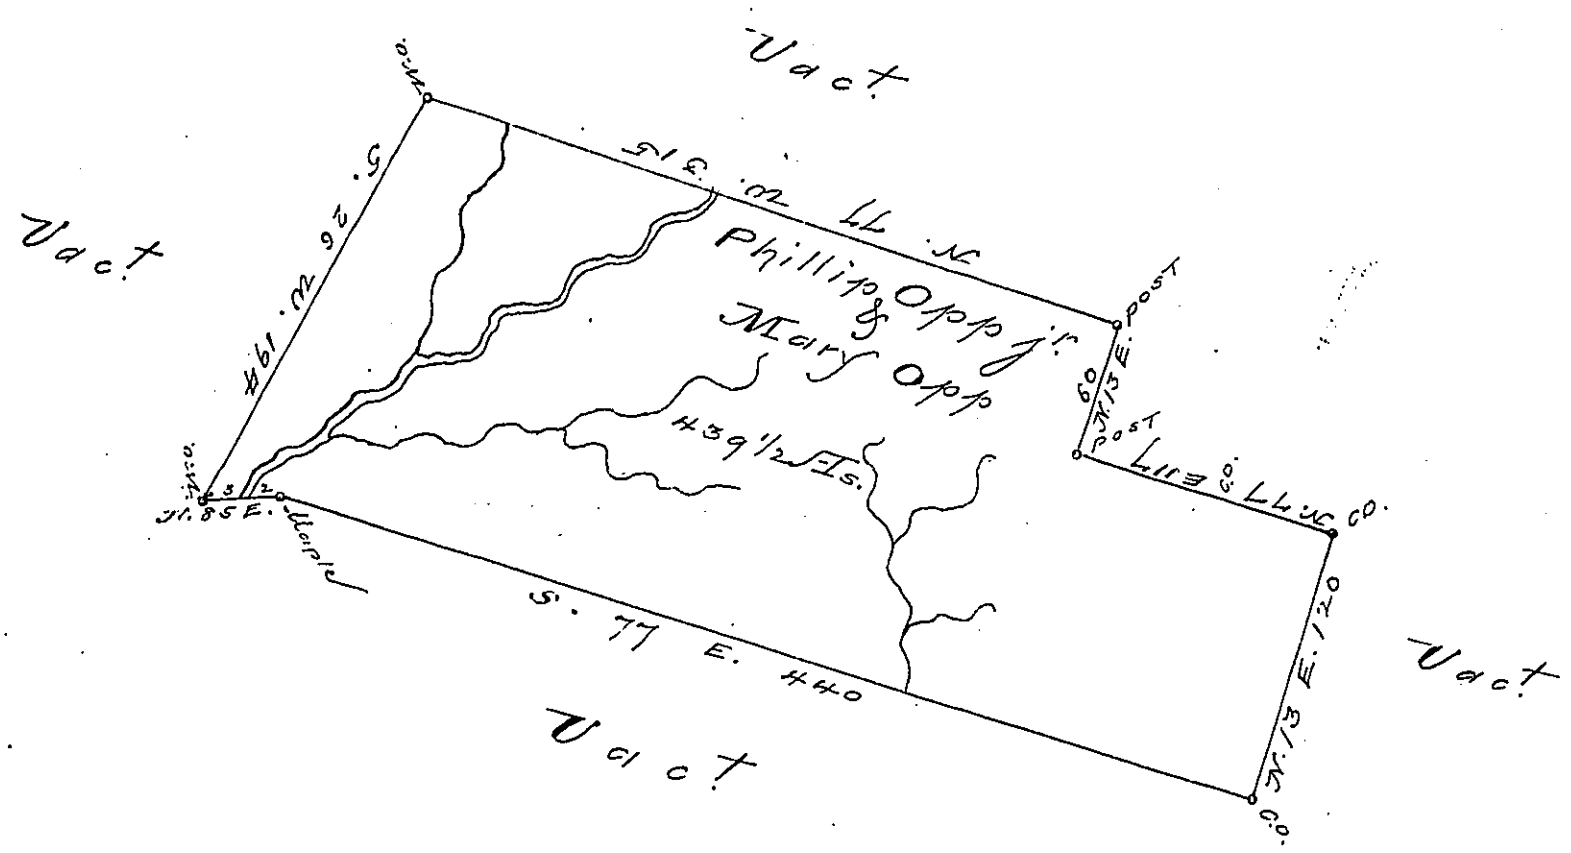

Situate on A Small Branch of Muncy Creek Call'd Cyrcys Run in Muncy Township in the County of Northumberland.

Surveyd on the 20th day of November 1792 for Philip Opp Junr & Mary Opp by Virtue of their Warrant Bearing date the 29th day of September 1785, Containing Four Hundred thirty Nine Acres & one Half with the Usual Allow.

To
Danl Brodhead Esquire } Jo. J. Wallis D.S.
Surveyor Genl

IN TESTIMONY that the above is a copy of the original remaining on file in the Department of Internal Affairs of Pennsylvania, made conformably to an Act of Assembly approved the 16th day of February, 1833, I have hereunto set my Hand and caused the Seal of said Department to be affixed at Harrisburg, this fifth *day of* May *1896.*

James W Latta
Secretary of Internal Affairs.