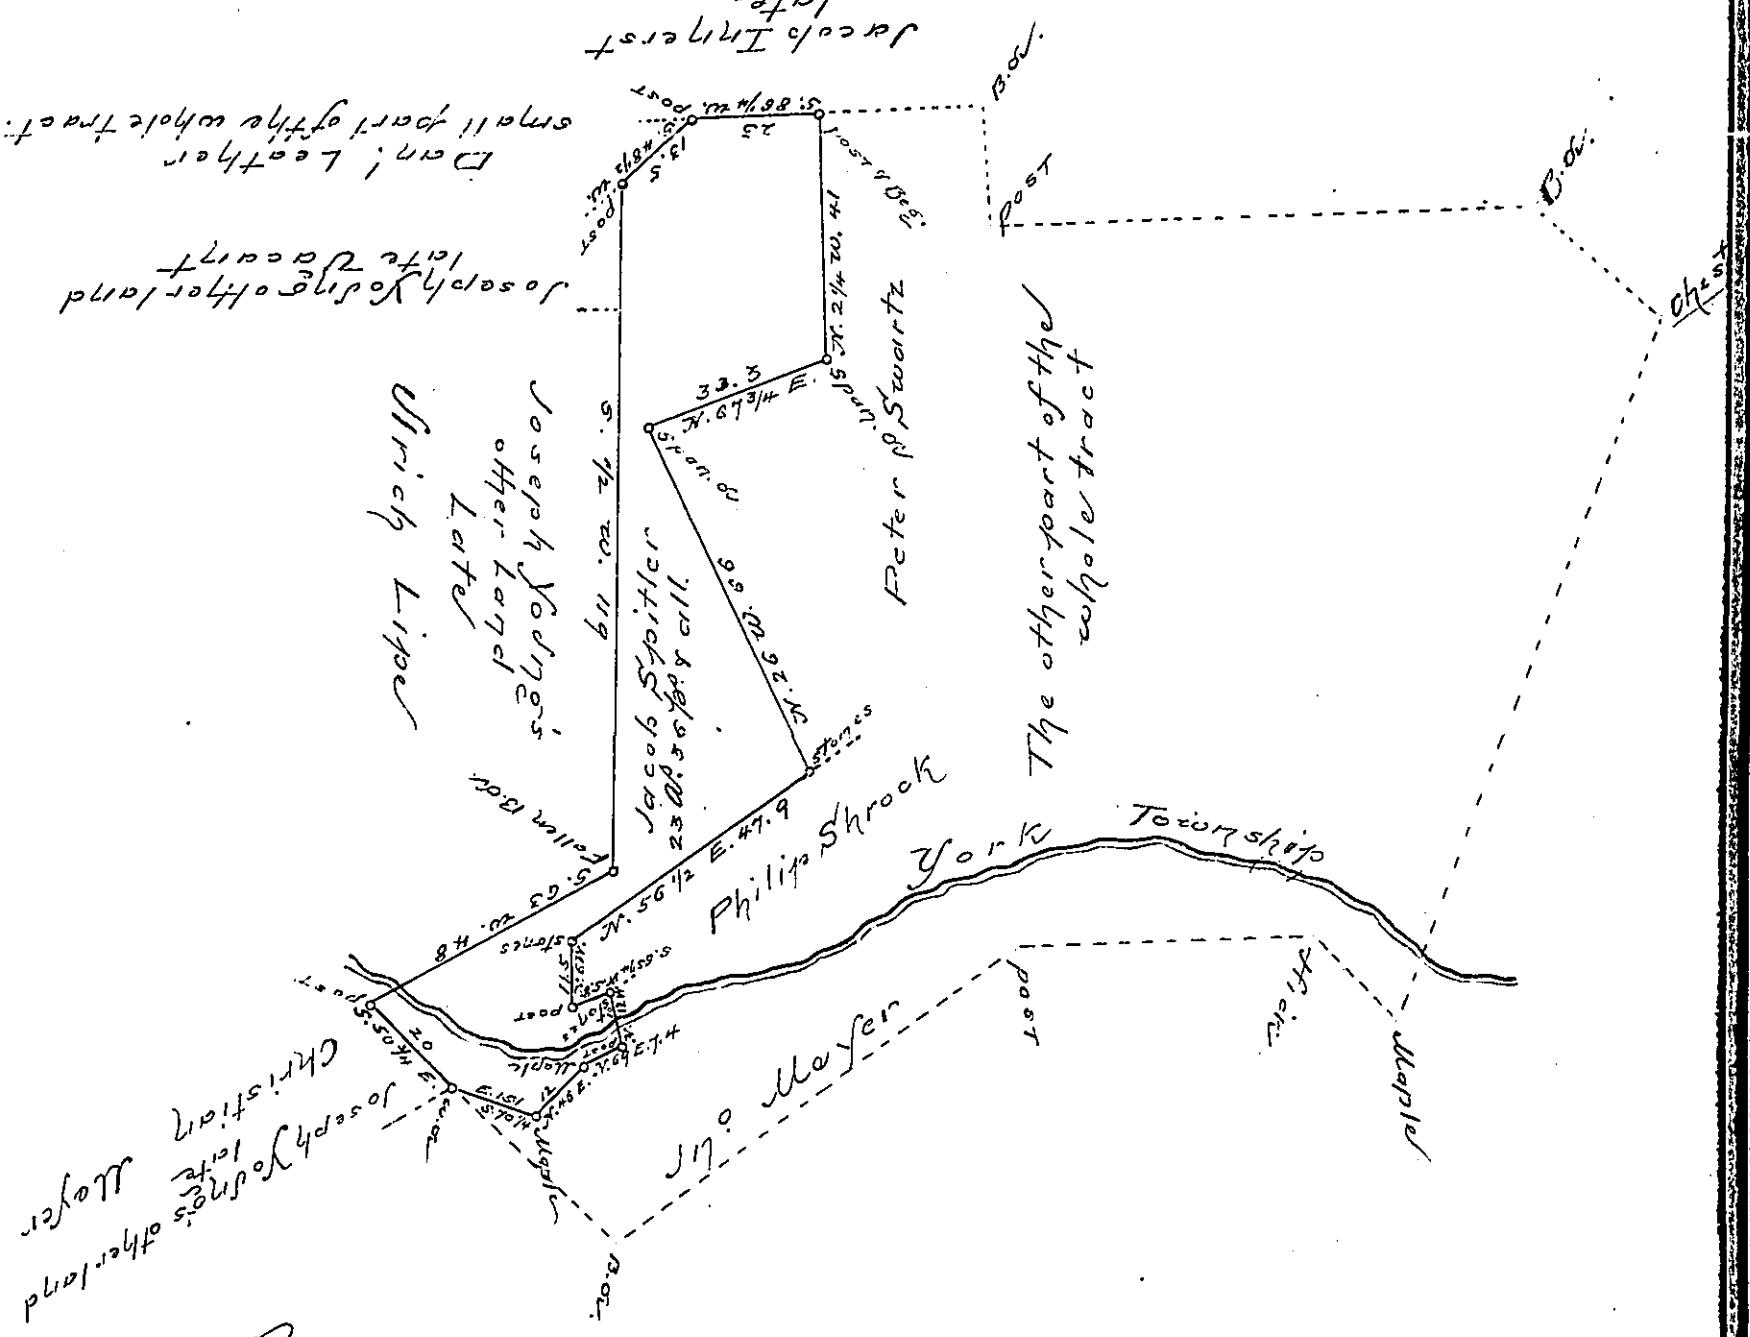

Situate partly in York & partly in Shrewsberry Townships, in the County of York, containing as above set forth twenty three acres, thirty six perches and allowance of six per cent for roads &c. Being part of a larger tract of 144 ac. 58 ps. & allowance, originally surveyed by William Matthews late D.S. on the 6th day of the 8th month A.D. 1766 in pursuance of a warrant for 100 ac. granted to Jacob Spitler dated the 23d day of September 1762+ The above part resurveyed and divided off from the said larger tract by Peter Spangler for Jacob Spangler late D.S. on the 13th day of April A.D. 1812, as appears by Draughts found in the possession of the present owner Joseph Young, and now at the request of said Young the draught is examined, calculated and returned for confirmation, December 28th 1821.

Samuel Cochran Esq. S.G. } Jacob Kirk Jr. D.S.

+ and also a warrant dated 21st May 1762 granted to Philip Hovich

IN TESTIMONY that the above is a copy of the original remaining on file in the Department of Internal Affairs of Pennsylvania, made conformably to an Act of Assembly approved the 16th day of February, 1833, I have hereunto set my Hand and caused the Seal of said Department to be affixed at Harrisburg, this

second day of July 1896.

James W. Latta

Secretary of Internal Affairs.