See A-56-89

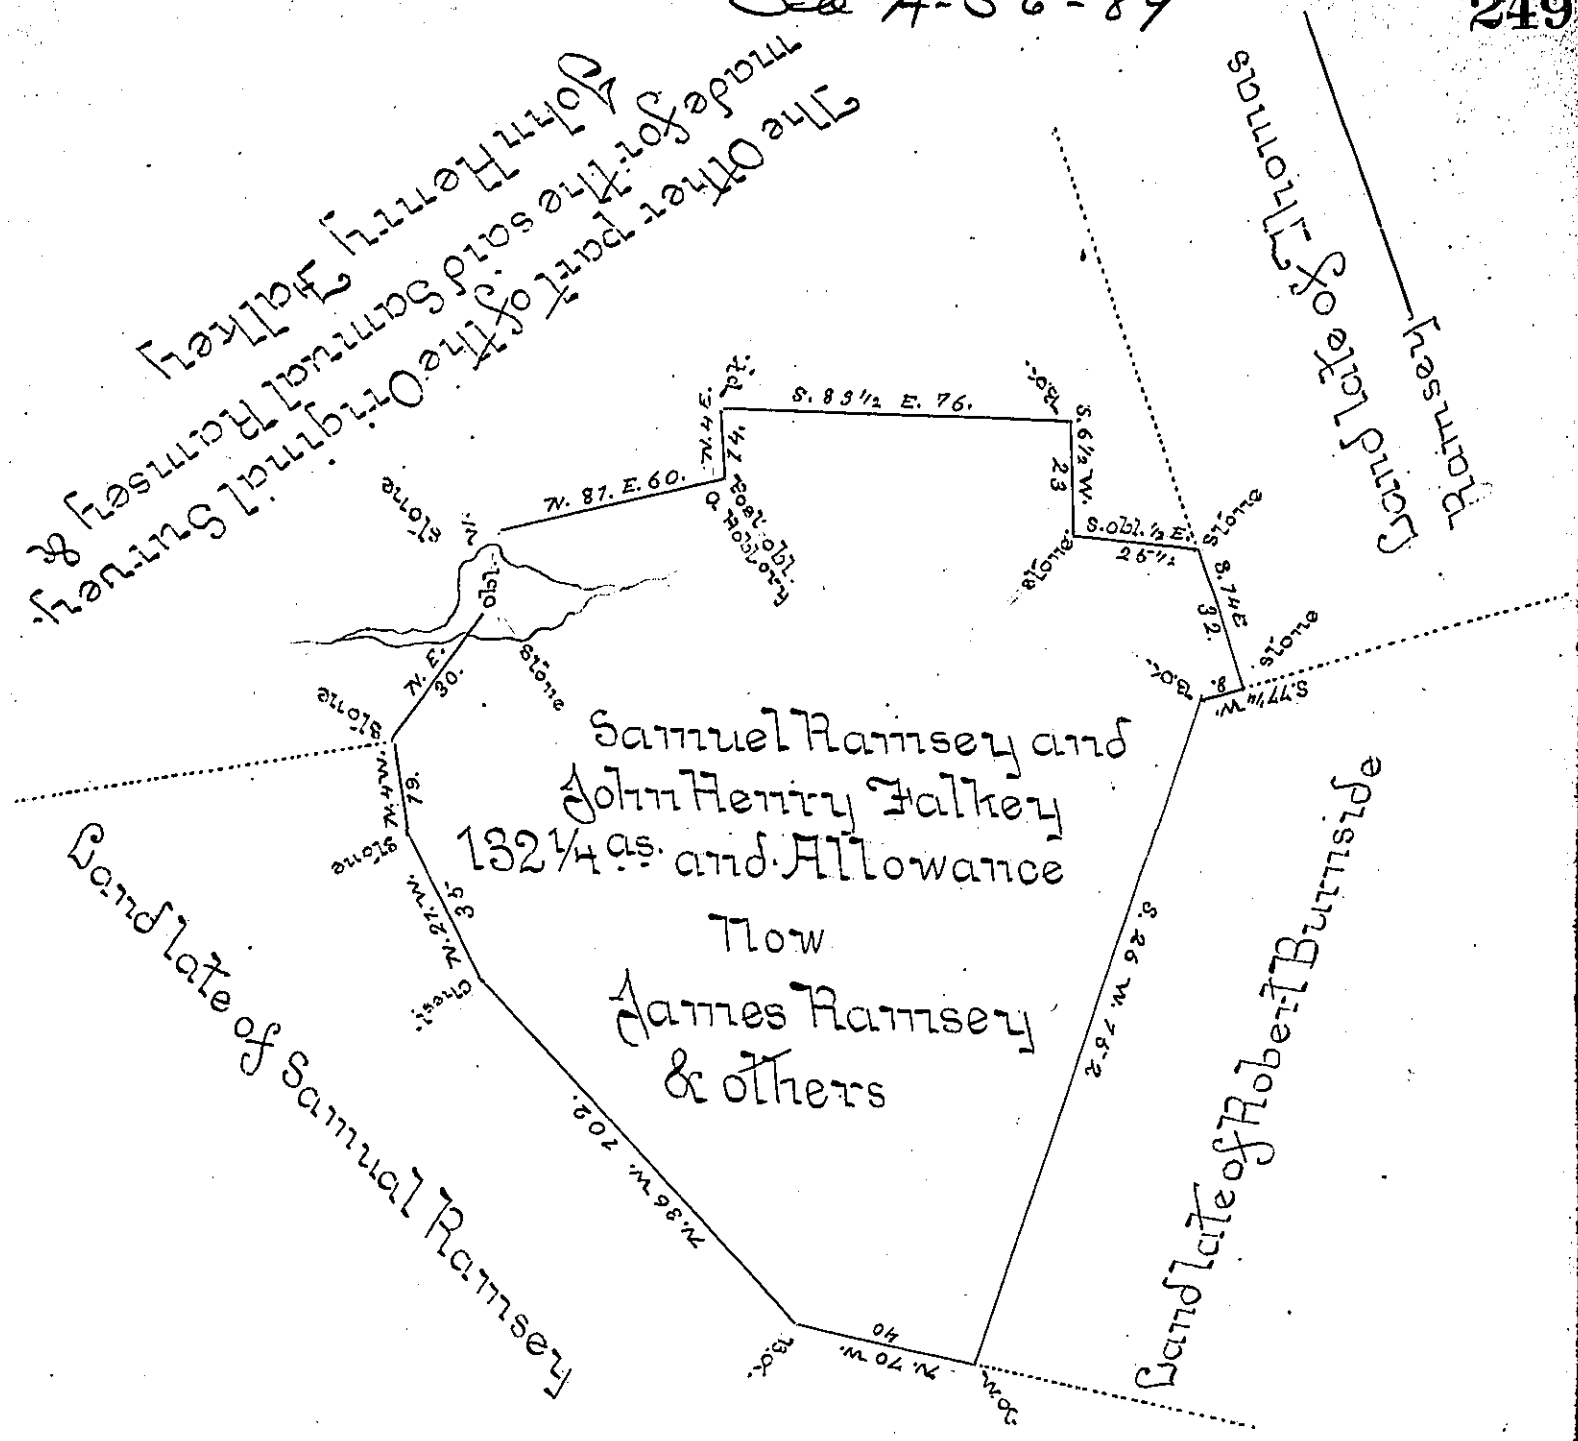

A Draught of a Piece or Tract of Land Situate in Bart Township Lancaster County Containing 132¼ as. and the Usual Allowance of Six P.t Cent for Roads &c. Resurveyed (agreeable to the Old lines and Corners) the 24th Day of April 1792 for the Heirs of Samuel Ramsey Deced, It being Part of a Larger Tract of 225 as. & 46 Ps & Allowance Originally Surveyed Unto the said Samuel Ramsey now Deced. and John Henry Falkey. By Virtue of a Warrant Dated the 27th Day of April 1759. &c.

To Daniel Brodhead Esq.r
Surveyor General

P.t Henry Ream D.S.r

IN TESTIMONY that the above is a copy of the original remaining on file in the Department of Internal Affairs of Pennsylvania, made conformably to an Act of Assembly approved the 16th day of February, 1833, I have hereunto set my Hand and caused the Seal of said Department to be affixed at Harrisburg, this first *day of* October *1896*

James Wattson
Secretary of Internal Affairs.