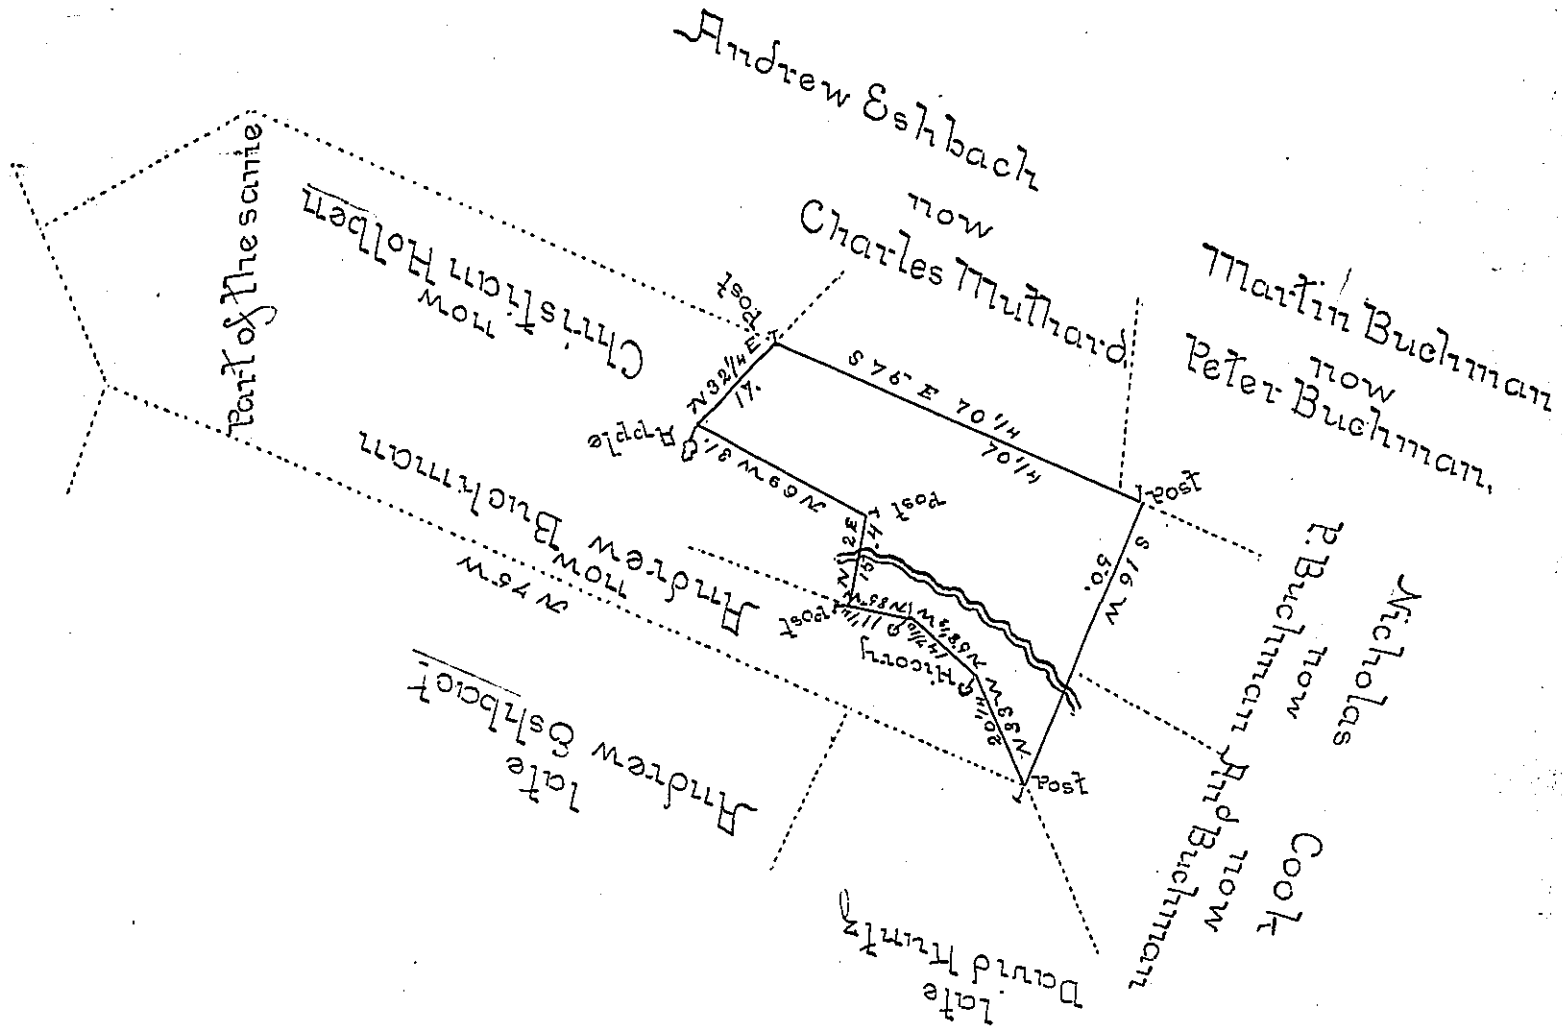

A Draught of a Tract of Land situate in Lehill Township, (now) in the County of Lehigh Containing Twelve Acres, eighty perches & allowance, of 6 P cent &c, Being part of Fifty one acres seventy seven perches Originally Surveyed to - Peter Derr, by Wt dated Feby. 7th 1747. The above resurveyed August 19th 1828 for Charles Mulhart.

Geo. S Eisenhart.

Gabriel Hiester Os

S.G.

IN TESTIMONY that the above is a copy of the original remaining on file in the Department of Internal Affairs of Pennsylvania, made conformably to an Act of Assembly approved the 16th day of February, 1833, I have hereunto set my Hand and caused the Seal of said Department to be affixed at Harrisburg, this

Twenty first *day of* January *1897*

James W Latta

Secretary of Internal Affairs.