FORM No. 1.

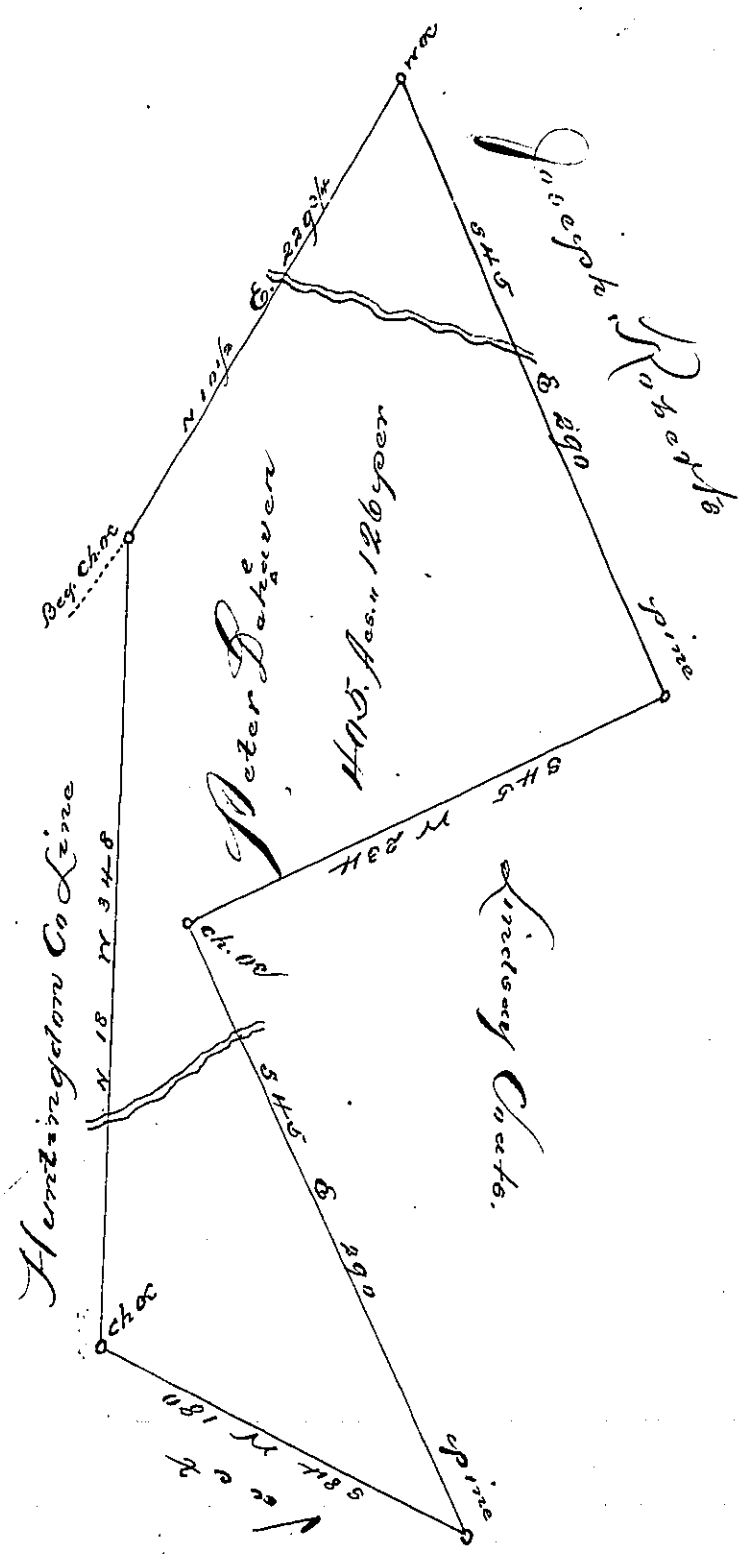

A Draft of tract of land situate in Wayne Township Mifflin County containing four hundred & five acres one hundred one hundred & twenty six perches & the allowance of six pr Cent for Roads &c. Surveyed for Peter Dehaven the 29th day of August 1794 in pursuance of a warrant dated March 10th. 1794.

James Harris

To Daniel Brodhead Esq.
Survr. Genl. of Pennsylvania

IN TESTIMONY that the above is a copy of the original remaining on file in the Department of Internal Affairs of Pennsylvania, made conformably to an Act of Assembly approved the 16th day of February, 1833, I have hereunto set my Hand and caused the Seal of said Department to be affixed at Harrisburg, this fourth *day of* August *1896.*

James W. Latta
Secretary of Internal Affairs.