FORM No. I.

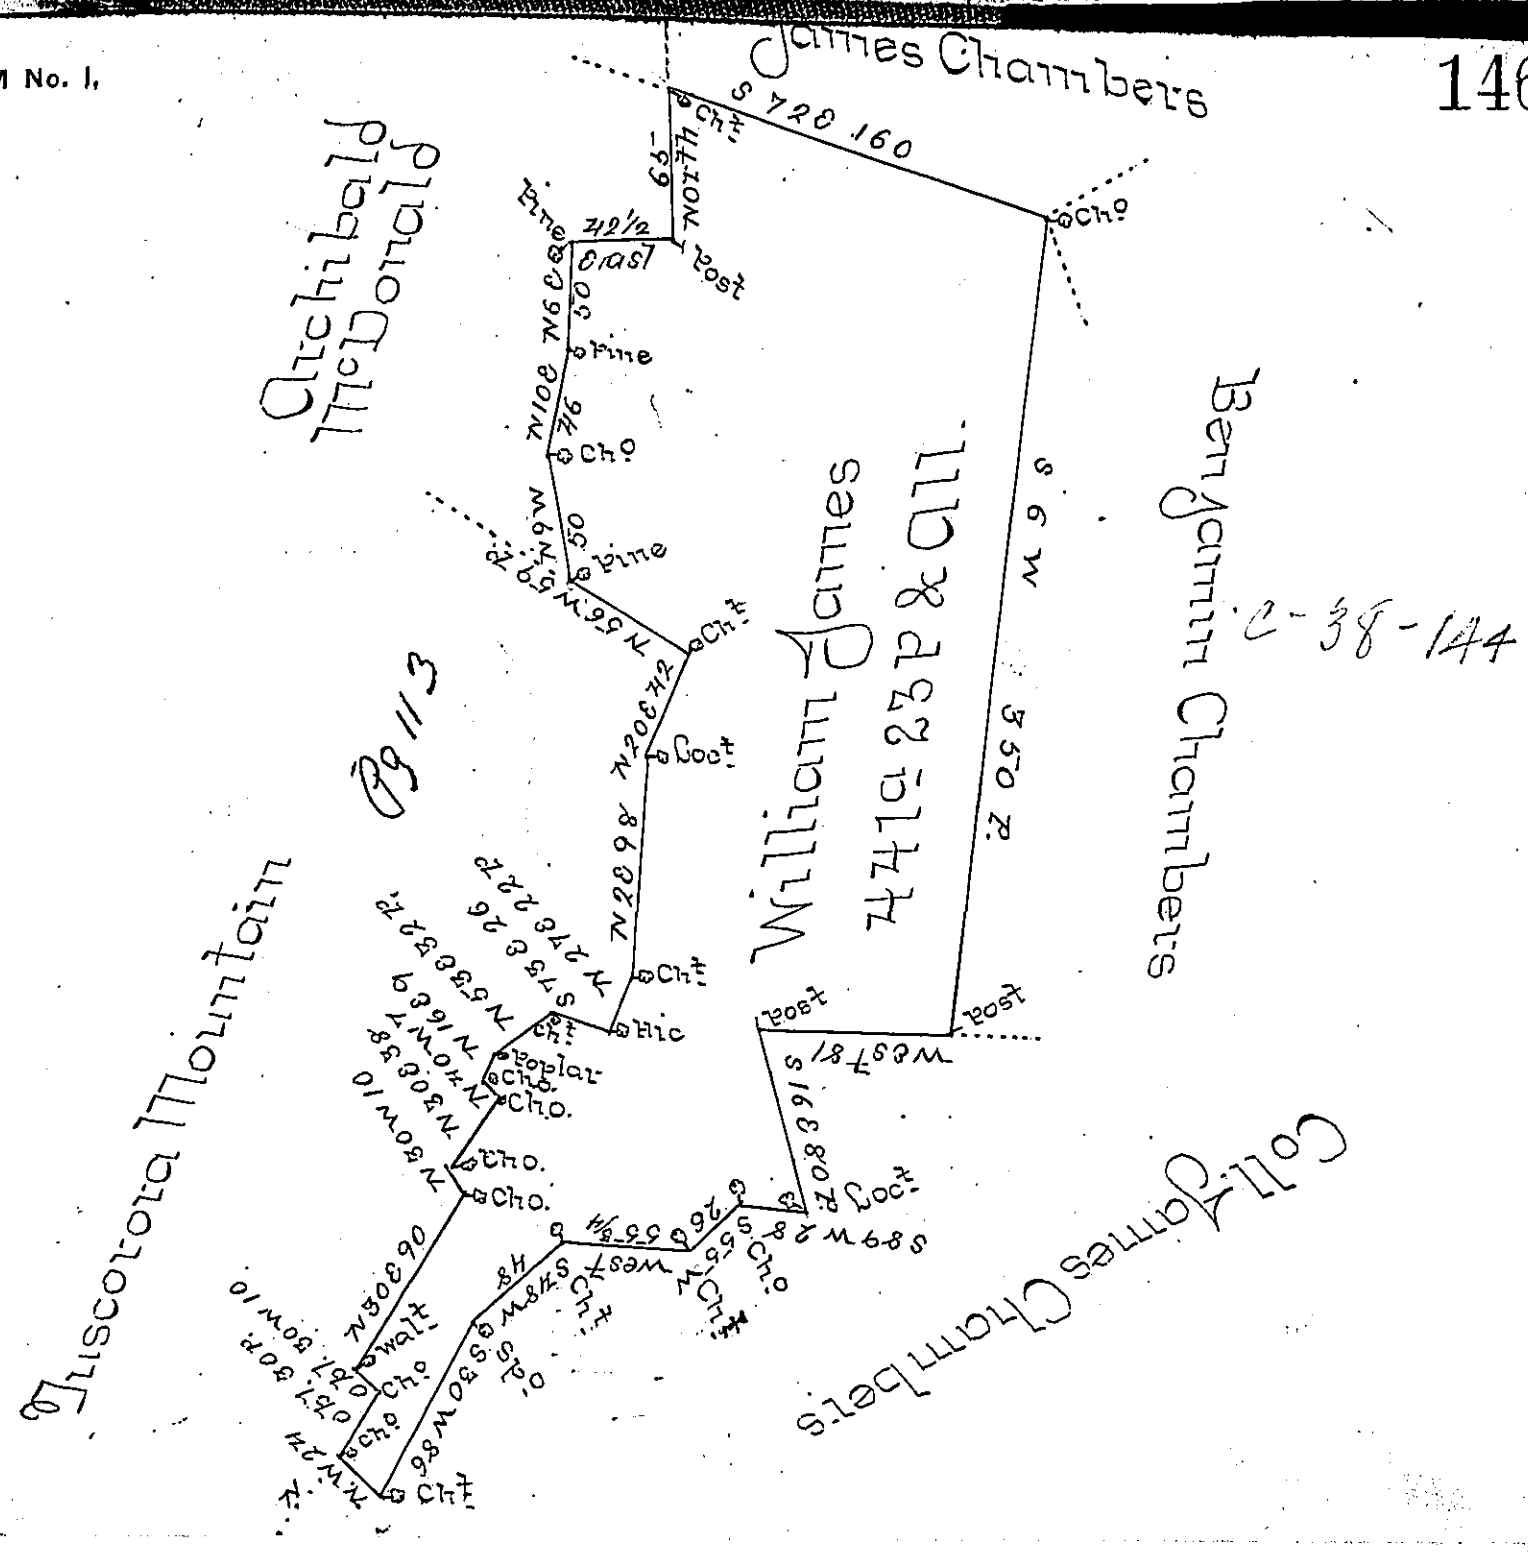

A Draft of a Tract of Land situate in Tannet Township in the County of Franklin Containing four hundred and forty one Acres and 32 Perches and the Allowance of six P Cent for Roads &c. Surveyd the 7th Day of September 1794 in pursuance of a Warrant granted to William James - bearing Date the 7th Day of January 1793.

Matw Henderson D.S.

To Daniel Brodhead Esquire - Surveyor General of Pennsylvania }

IN TESTIMONY that the above is a copy of the original remaining on file in the Department of Internal Affairs of Pennsylvania, made conformably to an Act of Assembly approved the 16th day of February, 1833, I have hereunto set my Hand and caused the Seal of said Department to be affixed at Harrisburg, this fifth *day of* November *1899.*

James W. Latta

Secretary of Internal Affairs.