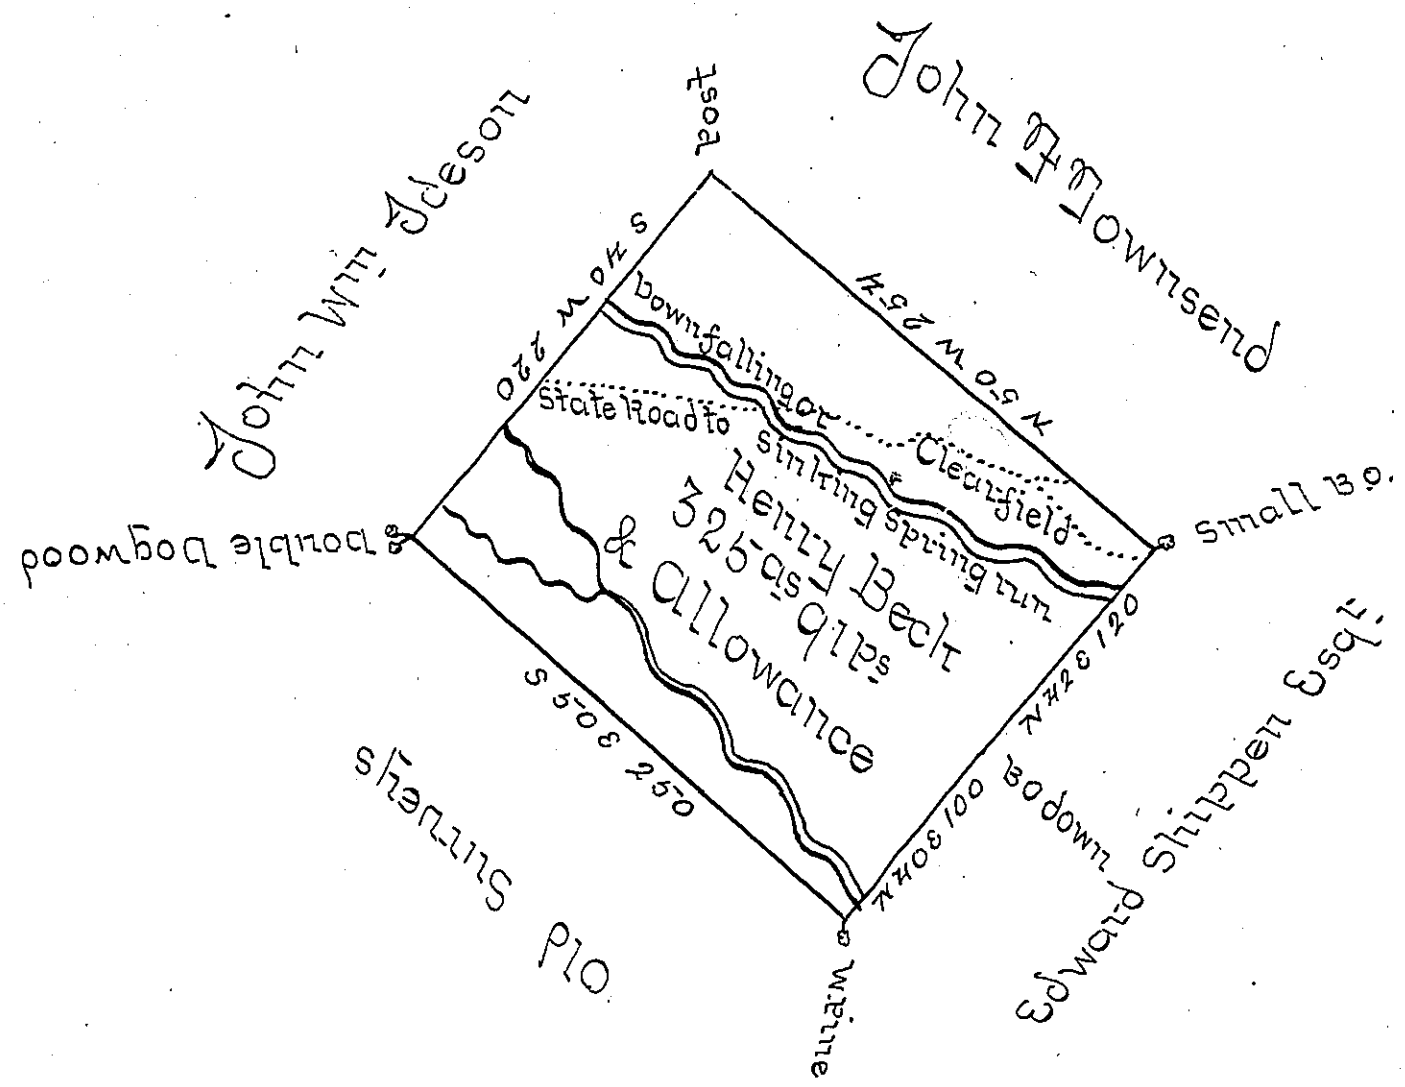

Situate in Cites & Warriermark late Franklin Township Huntingdon County Containing three hundred and twenty five acres 91 Perches and Allowance first Surveyd the 18th day of April 1795 & Resurveyd, by the old lines the 3rd Day of December 1816 in pursuance of a warrant granted to Henry Beck dated January 14th 1794

Richard D. Leech Esq.
Surveyor General } Jno Morrison DS

Note ~~These two Surveys~~

The above Survey is nearly all Included in Elisha Davis's two surveys the first Surveyd November 7th 1804 in pursuance of a Warrant dated May 15th 1804. The other Surveyd December 16th 1813 on a Warrant dated October 20th 1813 - both Warrants granted to Elisha Davis

Jno Morrison DS.

IN TESTIMONY that the above is a copy of the original remaining on file in the Department of Internal Affairs of Pennsylvania, made conformably to an Act of Assembly approved the 16th day of February, 1833, I have hereunto set my Hand and caused the Seal of said Department to be affixed at Harrisburg, this —Sixth— *day of* —November— 1900.—

James W. Latta
Secretary of Internal Affairs.