FORM No. I.

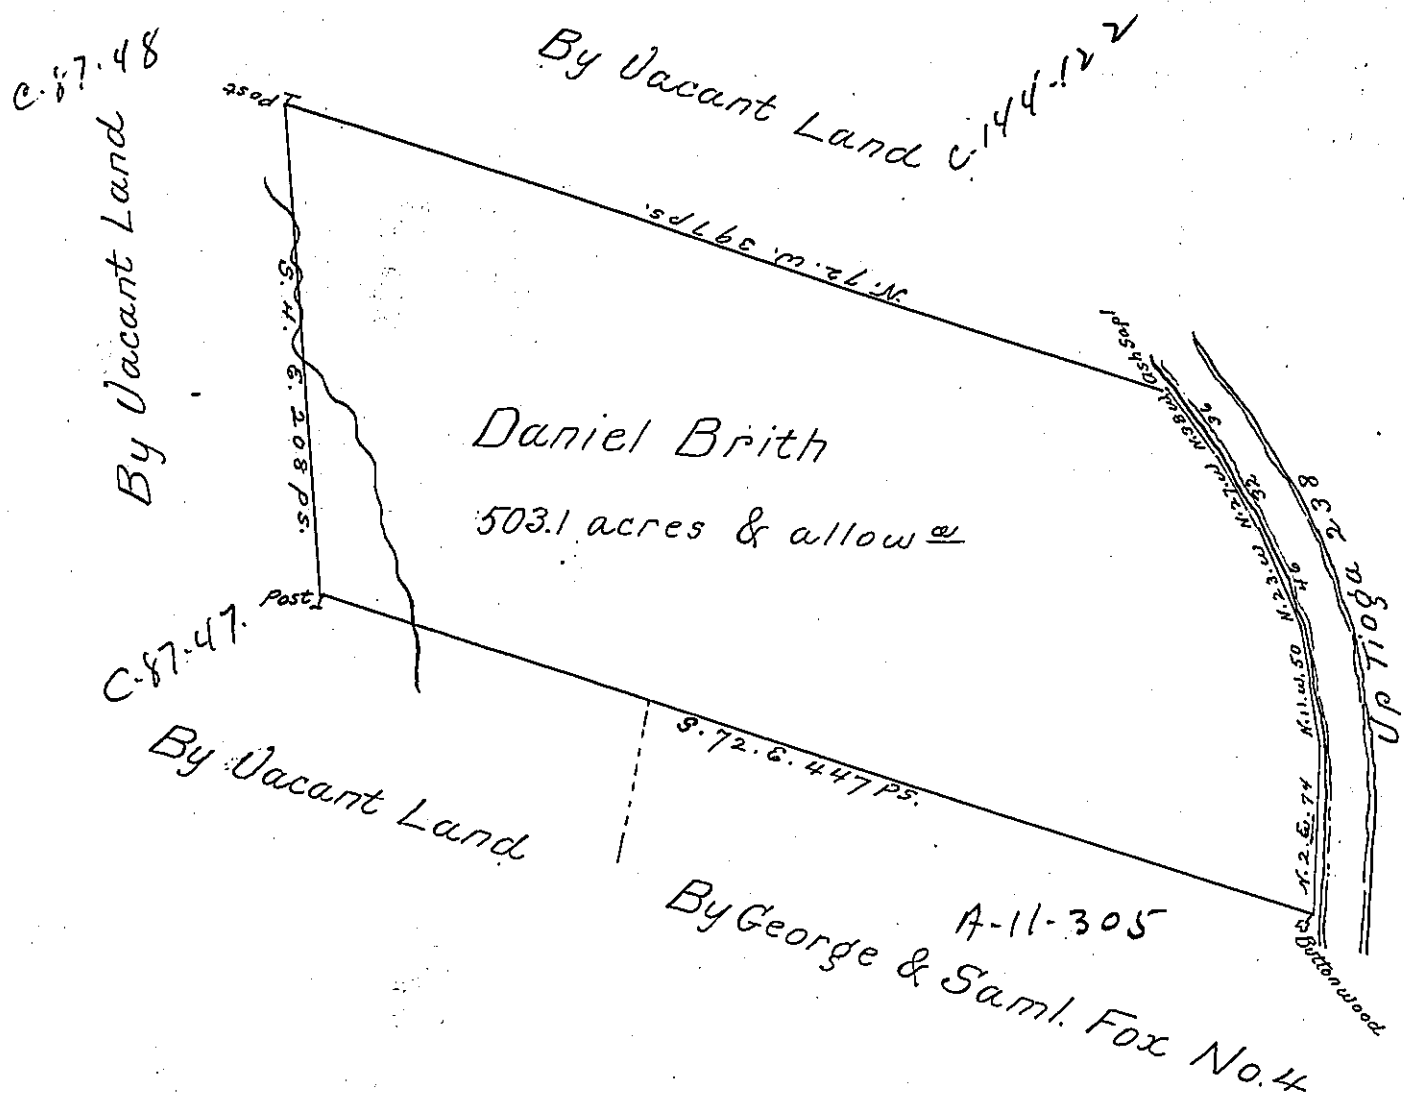

The Draught of a Tract of Land called situate on the South side of Tioga in District No. 18 in Northumberland County Containing Five Hundred and three acres 22 perches with usual allowance for Roads Surveyd the 22nd day of July Anno Dom 1785 in Pursuance of the warrant No. 40 Dated at Philad^a the 17th Day of May Anno Dom. 1785 to Daniel Brith.

p. Wm Maclay
D.S.

To John Lukens Esqr. S.G. of Pennsylvania

IN TESTIMONY that the above is a copy of the original remaining on file in the Department of Internal Affairs of Pennsylvania, made conformably to an Act of Assembly approved the 16th day of February, 1833, I have hereunto set my Hand and caused the Seal of said Department to be affixed at Harrisburg, this first *day of* October *19* 01

James W. Latta
Secretary of Internal Affairs.