FORM No. I.

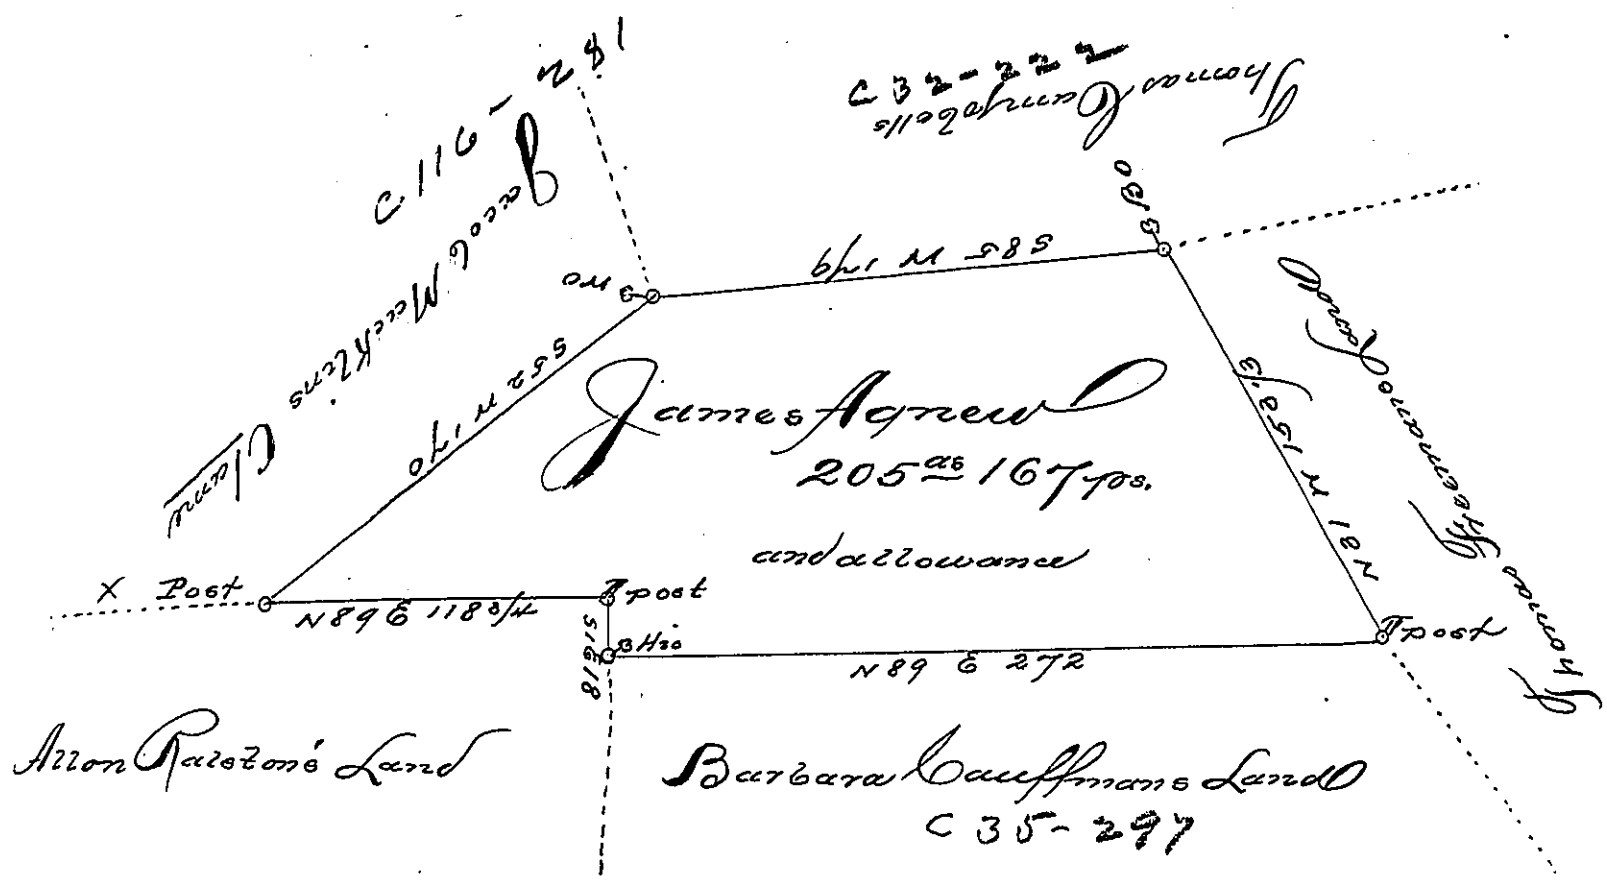

In pursuance of a Warrant dated Octr. 18th, 1776 was Surveyd for James Agnew the above described Tract of Land Containing Two Hundred & five acres and one hundred & sixty seven perches with an allowance proportioned to six p. Cent, adjoining Land of Thomas Freeman and others in Salem Township Northn. County Surveyd November 12th, 1785

To John Lukens Esqr.
Survr. Genl.

P. John Moore D. S.

IN TESTIMONY that the above is a copy of the original remaining on file in the Department of Internal Affairs of Pennsylvania, made conformably to an Act of Assembly approved the 16th day of February, 1833, I have hereunto set my Hand and caused the Seal of said Department to be affixed at Harrisburg, this sixth day of May 1902,

James W. Latta
Secretary of Internal Affairs.