FORM No. I.

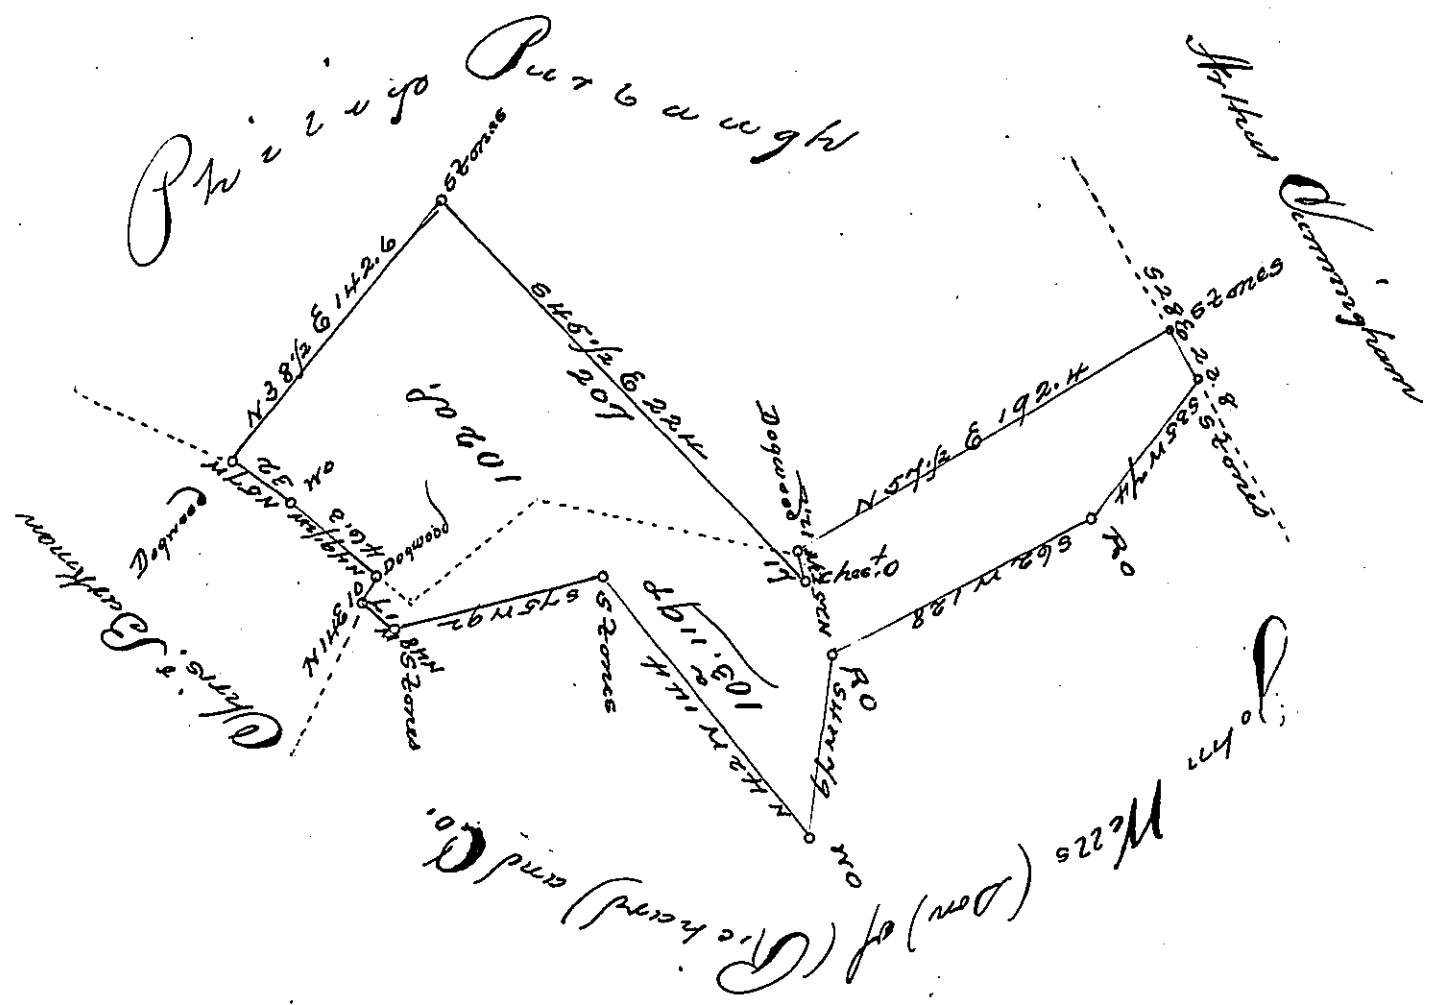

102ac. Baltzer Augustine

103.119 John Augustine

205.119

The above described Tract of land Containing two hundred and Five acres, one hundred and nineteen perches Allowance, Situate in Southampton Township Somerset County, surveyed as follows viz.

102ac. to Baltzer Augustine on Warrant dated 12 July, 1793.

103.119 to John Augustine on Warrant dated 26 June 1794.

205.119 Allowance.

IN TESTIMONY that the above is a copy of the original remaining on file in the Department of Internal Affairs of Pennsylvania, made conformably to an Act of Assembly approved the 16th day of February, 1833, I have hereunto set my Hand and caused the Seal of said Department to be affixed at Harrisburg, this Sixth *day of* May *1902*

James W. Latta

Secretary of Internal Affairs.