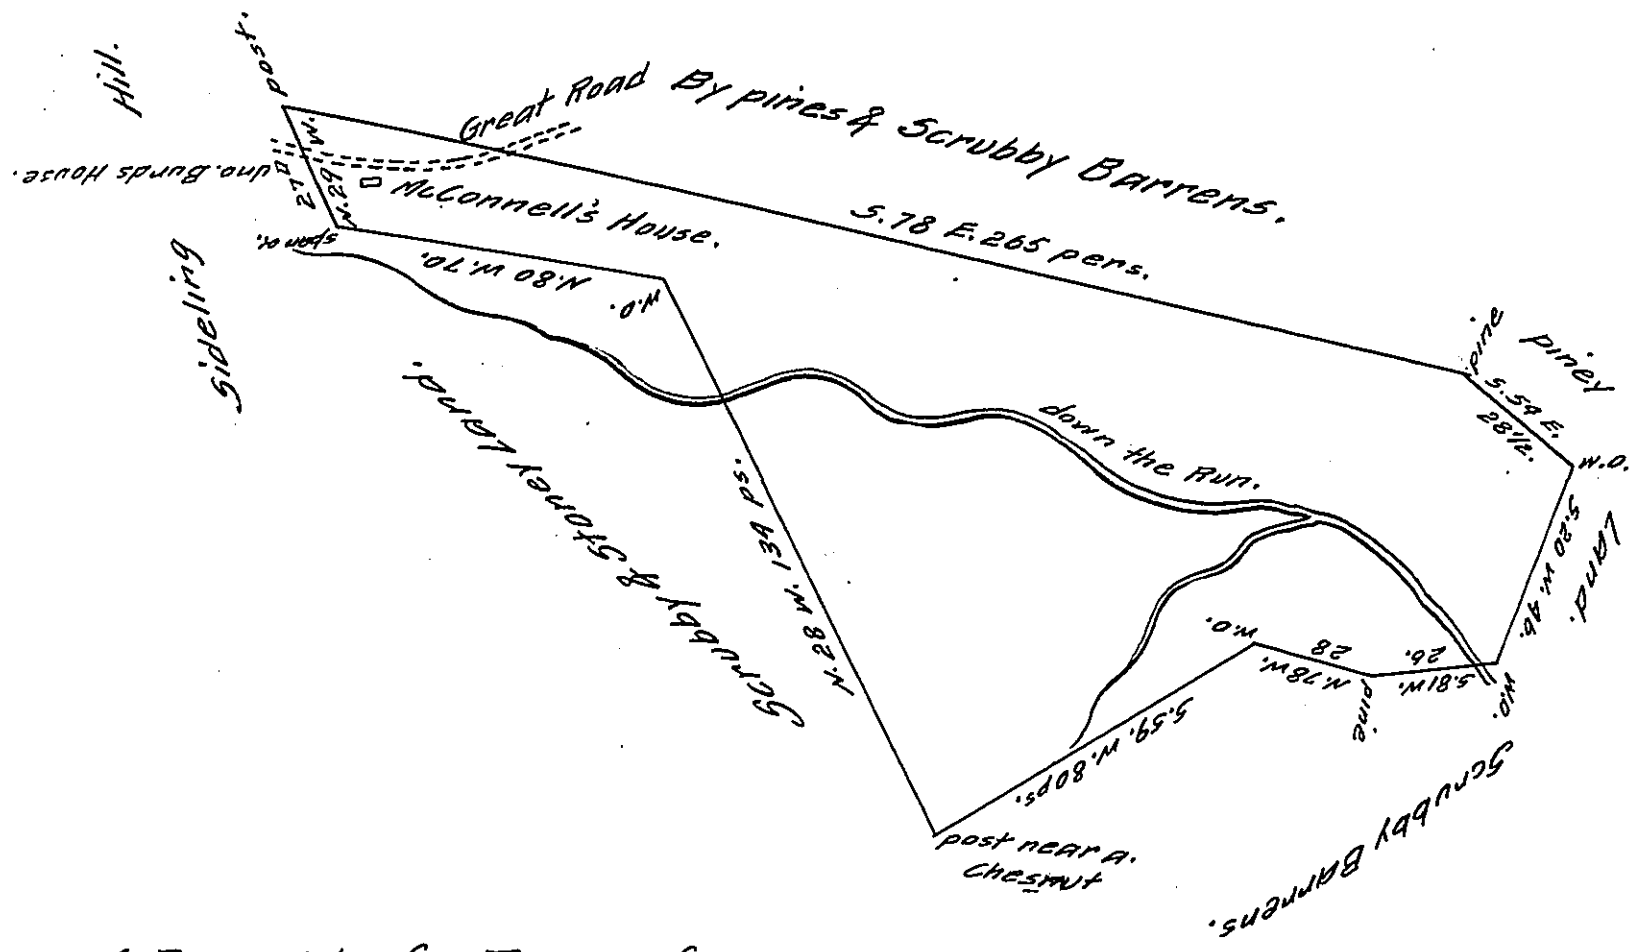

A Draught of a Tract of Land situate at the foot of Sideling Hill and joyns the provincial Road, and the improvement of John Burd in the County of Cumberland, containing sixty nine acres & 120 ps. and the usual allowance of six acres p.ct for Roads &ca. Surveyed the 30th day of November 1766 for William McConnel in pursuance of an order dated the 12th day of August 1766 No. 893.

p. Richard Tea. Depy. Surveyr.

To John Lukens Esqr. Surveyr. General.

N.B. there is one John Burd makes pretentions to the above Land in Consequence of an Order No. 599. granted to Wm. Ramsey which perhaps might be executed down the Run and adjoining the above.

IN TESTIMONY that the above is a copy of the original remaining on file in the Department of Internal Affairs of Pennsylvania, made conformably to an Act of Assembly approved the 16th day of February, 1833, I have hereunto set my Hand and caused the Seal of said Department to be affixed at Harrisburg, this seventh *day of* June *1911*

Henry Houck

Secretary of Internal Affairs.