FORM NO. 1.

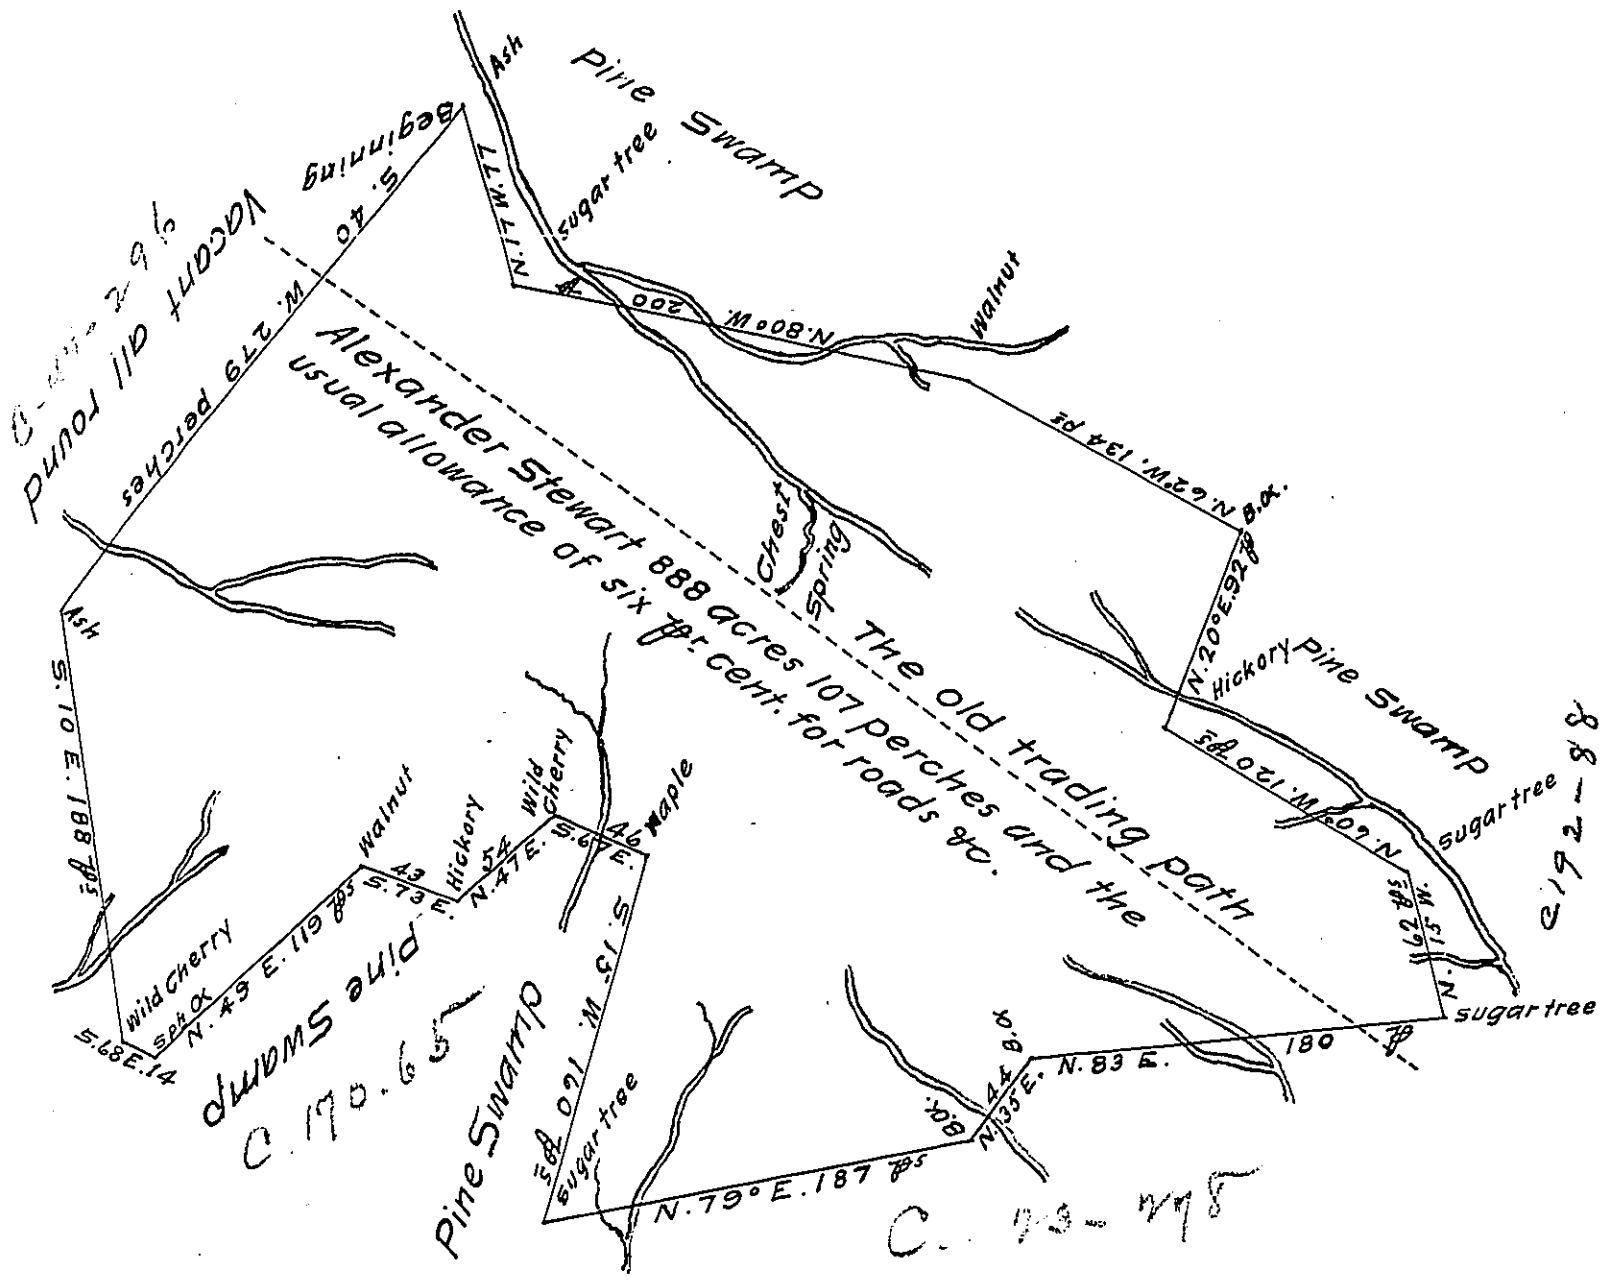


The above is the draught of a tract of land formerly called, and hereafter to be known by the name of the "Chest" situate on the old trading path leading from Frankstown to the Kittanning &c. and about three miles beyond the Clearfields, in Cumberland County; containing eight hundred and eighty eight acres, one hundred and seven perches and the usual allowance of six pr. cent. for roads &c. Surveyed the 20th and 21st days of March A. D. 1769 for Alexander Stewart in pursuance of an order No 18 dated the 17th day of February 1769.

Pr. Thomas Smith Deputy Surveyor

To John Lukens Esqr
Surveyor General

*IN TESTIMONY that the above is a copy of the original remaining on file in the Department of Internal Affairs of Pennsylvania, made conformably to an Act of Assembly approved the 16th day of February, 1833, I have hereunto set my Hand and caused the Seal of said Department to be affixed at Harrisburg, this* thirteenth *day of* September *19* 11

Henry Houck

*Secretary of Internal Affairs.*