FORM NO. 1.

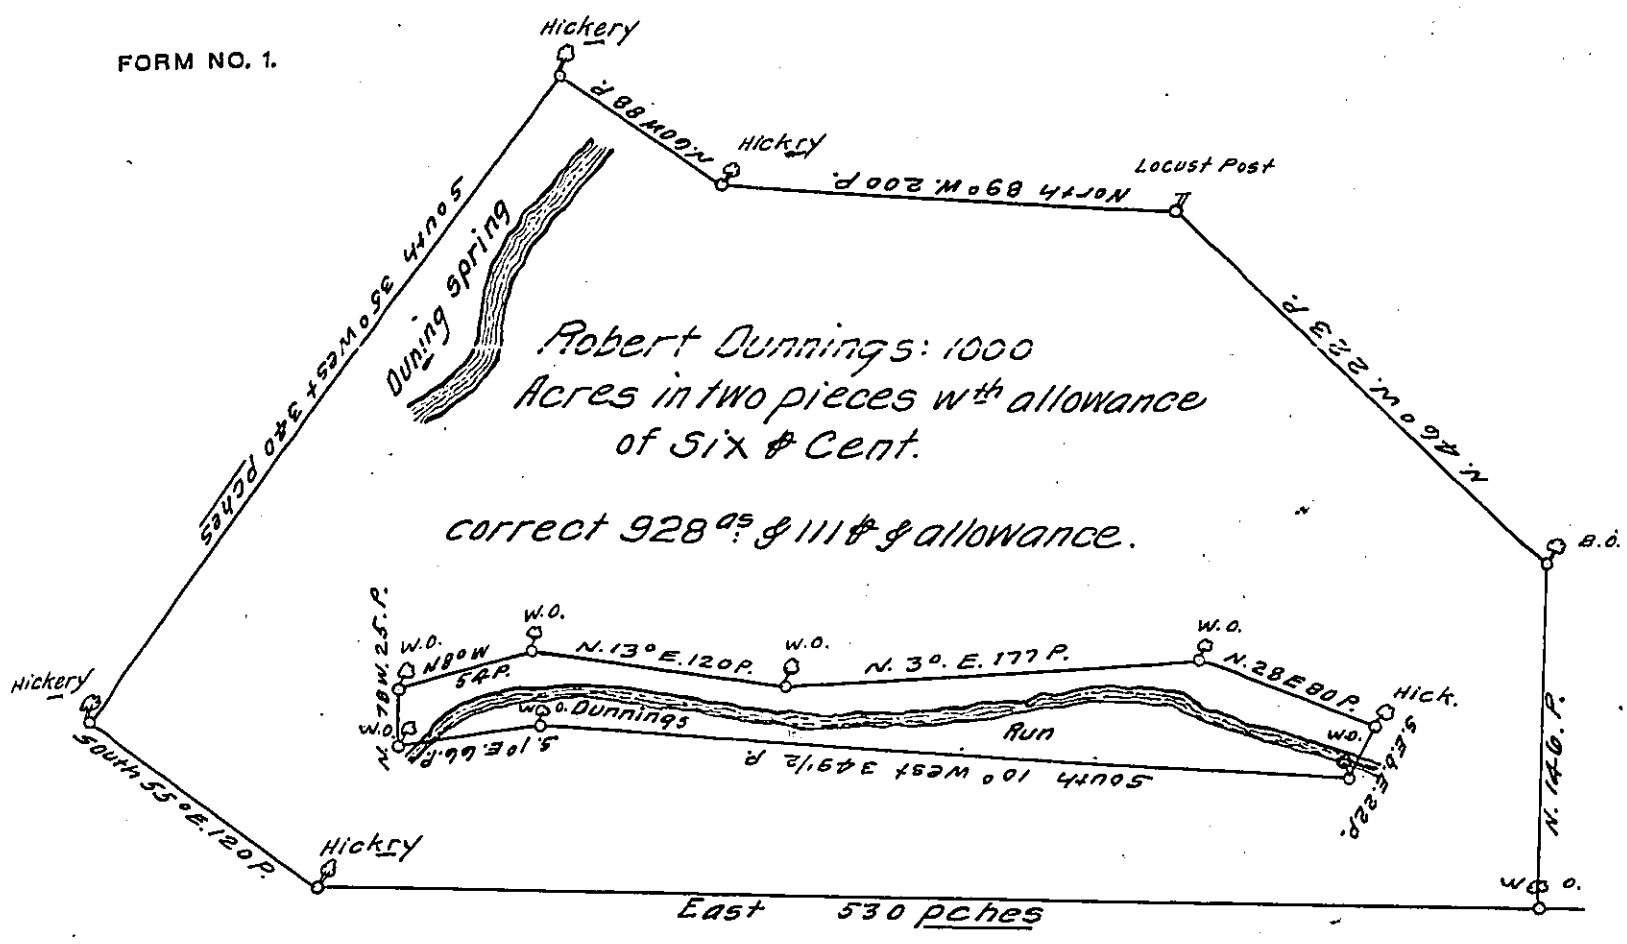

By Virtue of a warrt from the Honble Proprietarys Dated the first Day of December anno^o Dom^o 1739/~~1755~~. There is Survey'd unto Robert Dunning in Lancaster County on the West Side Susquehannah River. One Thousand Acres of Land in two pieces wth allow. One of which Begins at a Locust Post. Thence North Eighty nine Degrees Westerly Two hundred pches to a Hickary. Thence North sixty Degrees westerly Eighty six pches to a Hickery. Thence South Thirty five Degrees Westerly Three hundred and forty pches to a Hickery. Thence South fifty five Degrees Easterly one hundred and Twenty pches to a Hickery. Thence East five hundred and Thirty pches to a white oak. Thence North one hundred and forty six pches to a Black oak. Thence North forty six Degrees westerly Two hundred and Twenty three pches to the place of Beginning. The other piece Begins at a white-oak by Dunnings run Thence North Seventy Eight Degrees Westerly Twenty five pches to a white-oak North Eight Degrees west: fifty four pches to a white-oak. North Thirteen Degrees Easterly One hundred and twenty pches to a white-oak. North Three Degrees Easterly One hundred and Seventy seven pches to a white-oak. North Twenty Eight Degrees Easterly Eighty pches to a Hickery. South East by East Twenty two pches to a white-oak. South Ten Degrees westerly Three hundred and forty nine pches to a white-oak. South one Degree Easterly Sixty six pches to the place of Beginning.

Surveyd Novr 24th 1735.

℔ Zach. Butcher D^et

IN TESTIMONY that the above is a copy of the original remaining on file in the Department of Internal Affairs of Pennsylvania, made conformably to an Act of Assembly approved the 16th day of February, 1833, I have hereunto set my Hand and caused the Seal of said Department to be affixed at Harrisburg, this twenty ninth *day of* September *1911.*

Henry Houck

Secretary of Internal Affairs.