FORM NO. 1.

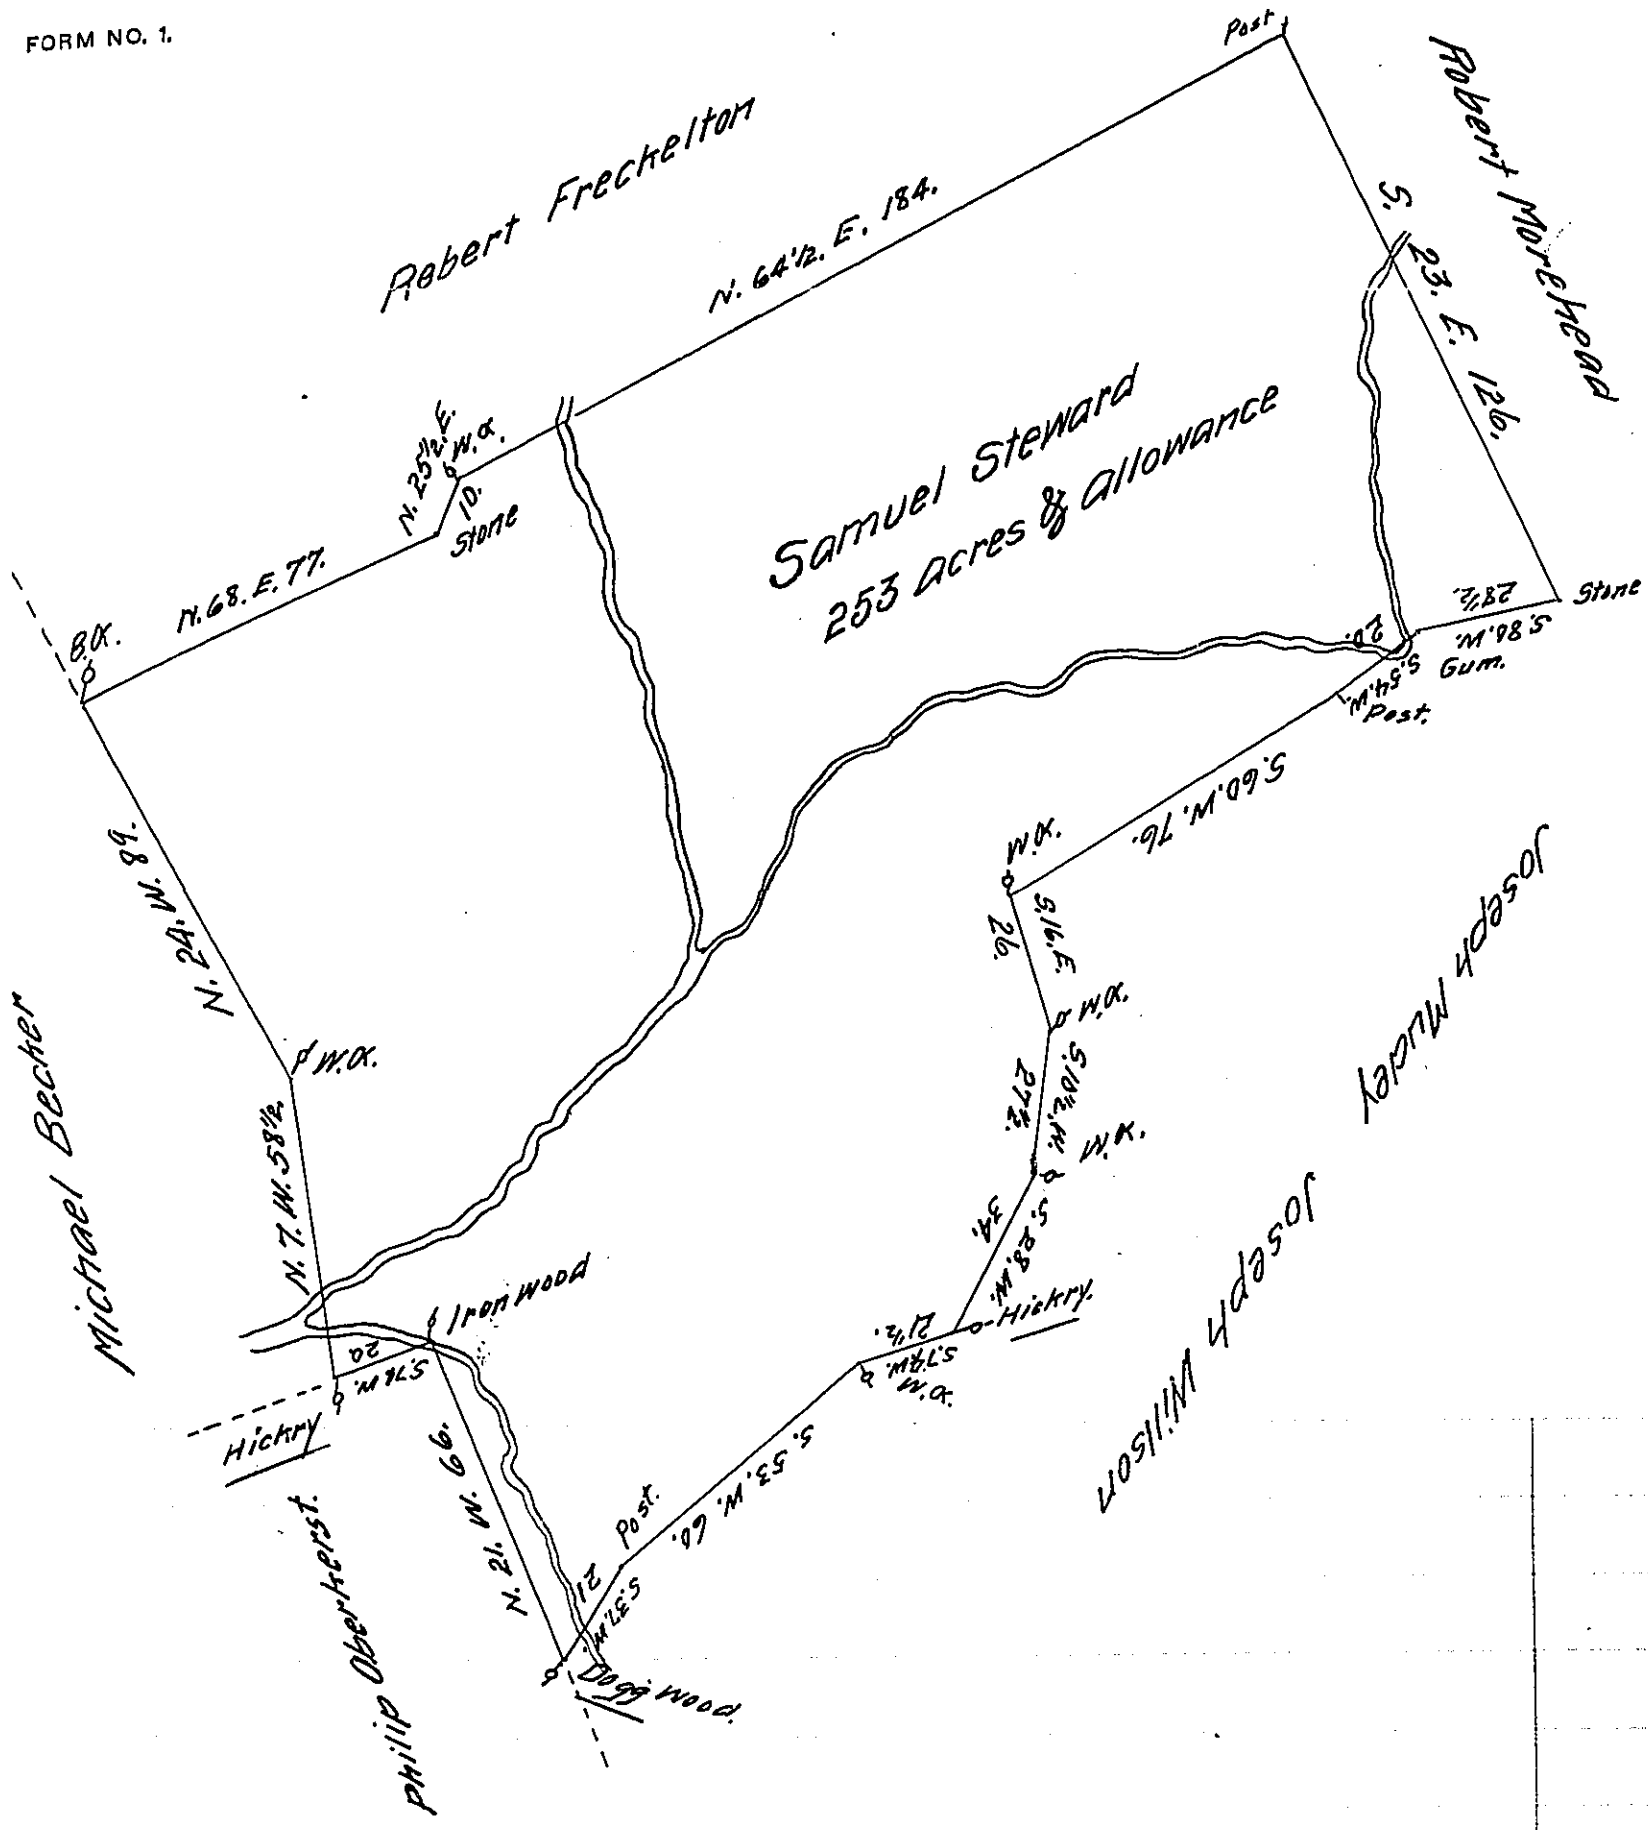

By Virtue of a Warrant dated the seventeenth day of May 1754 Resurveyed Agreeable to the Old Lines the Ninteenth day of May 1802 for Samuel Steward the above described Tract of Land Situate in West Hanover Township Dauphin County Containing Two Hundred and Fifty three acres and Allowance for Roads &c.

Samuel Cochran Esquire
Surveyor General Pennsylvania

Thomas Clark D.S.

IN TESTIMONY that the above is a copy of the original remaining on file in the Department of Internal Affairs of Pennsylvania, made conformably to an Act of Assembly approved the 16th day of February, 1833, I have hereunto set my Hand and caused the Seal of said Department to be affixed at Harrisburg, this twentyseventh day of September 1911.

Henry Hoch

Secretary of Internal Affairs.