FORM NO. 1.

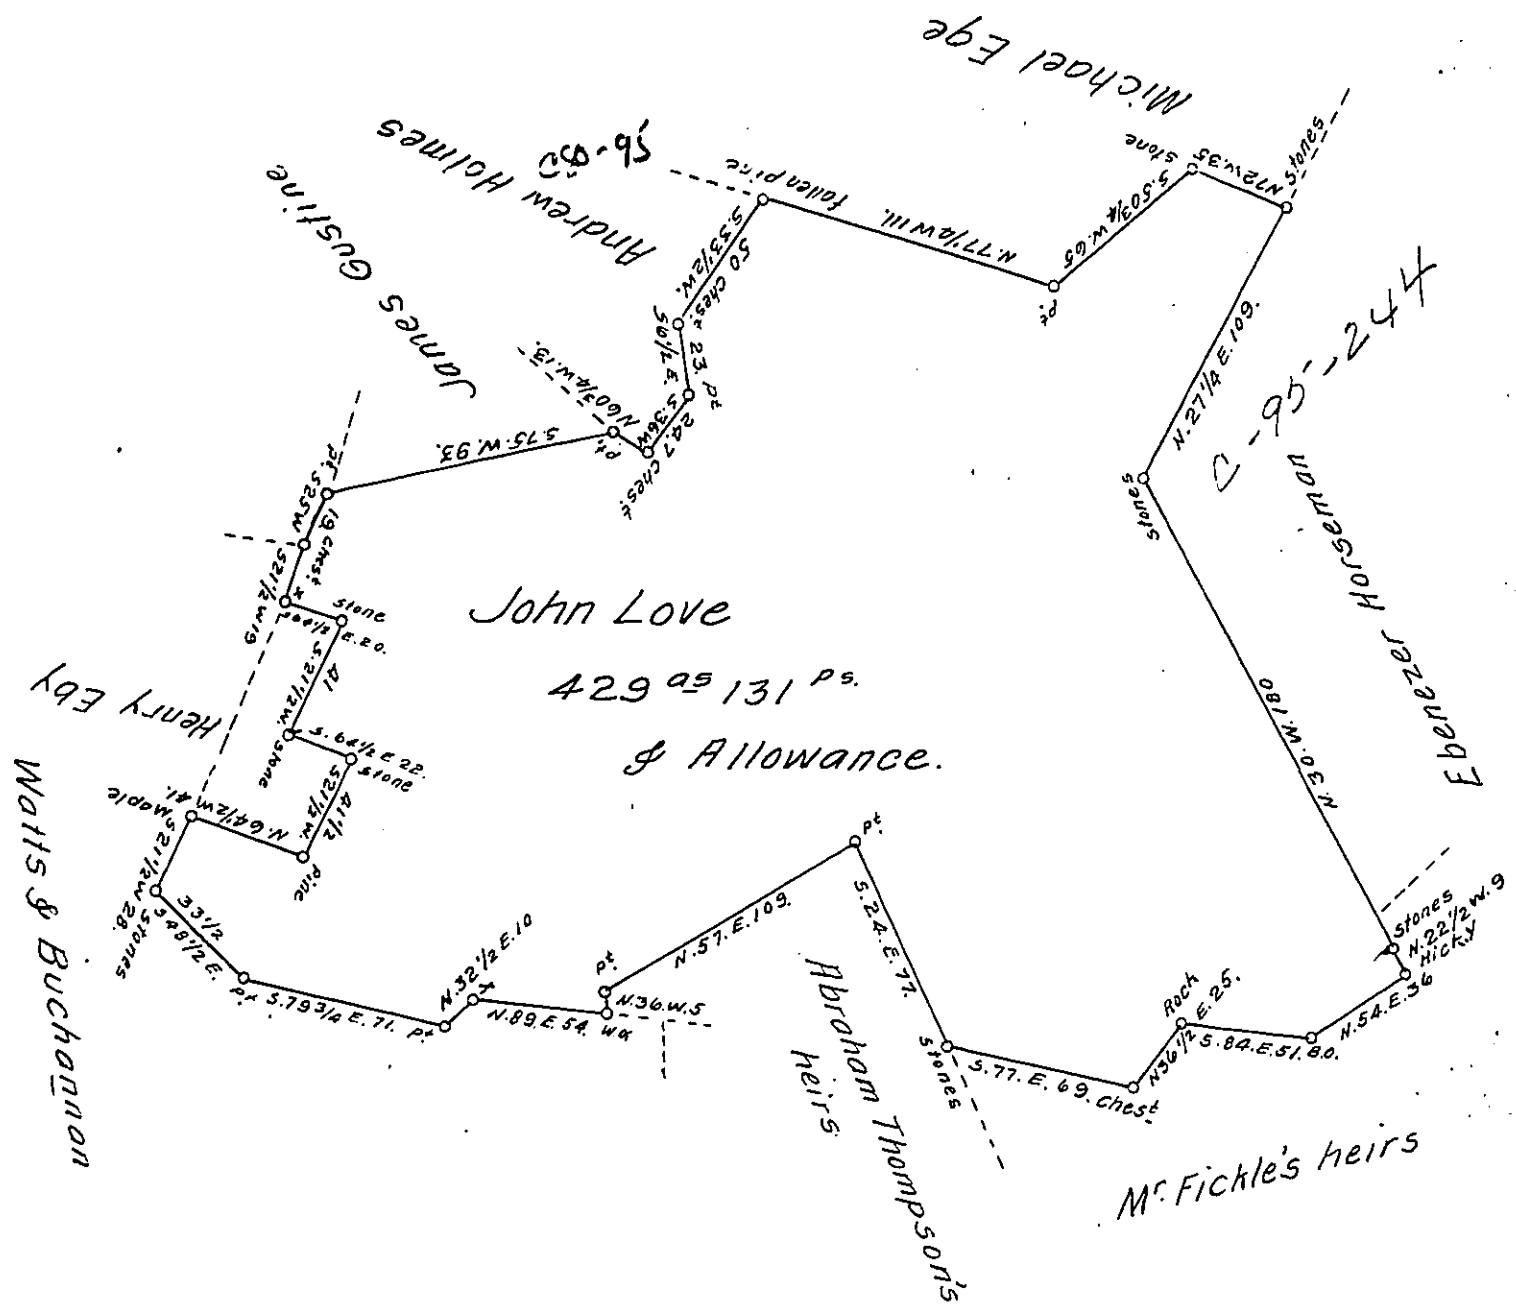

A Draught of a tract of land situate in South middleton township Cumberland County. Containing 429 as 131 ps and the Usual allowance being part of a tract. Surveyed the 7th day of October 1794 on a warrant of 350 as granted to John Love dated the 4th day of January 1794. And Resurveyed on the 18th day of September 1817 in pursuance of an order granted by the board of property dated the 30th day of July 1817.

To Richd T. Leech Esqr.
S. General Pa

Wm Line D.S.

IN TESTIMONY that the above is a copy of the original remaining on file in the Department of Internal Affairs of Pennsylvania, made conformably to an Act of Assembly approved the 16th day of February, 1833, I have hereunto set my Hand and caused the Seal of said Department to be affixed at Harrisburg, this seventeenth day of April 1912.

Henry Houck

Secretary of Internal Affairs.