FORM NO. 1.

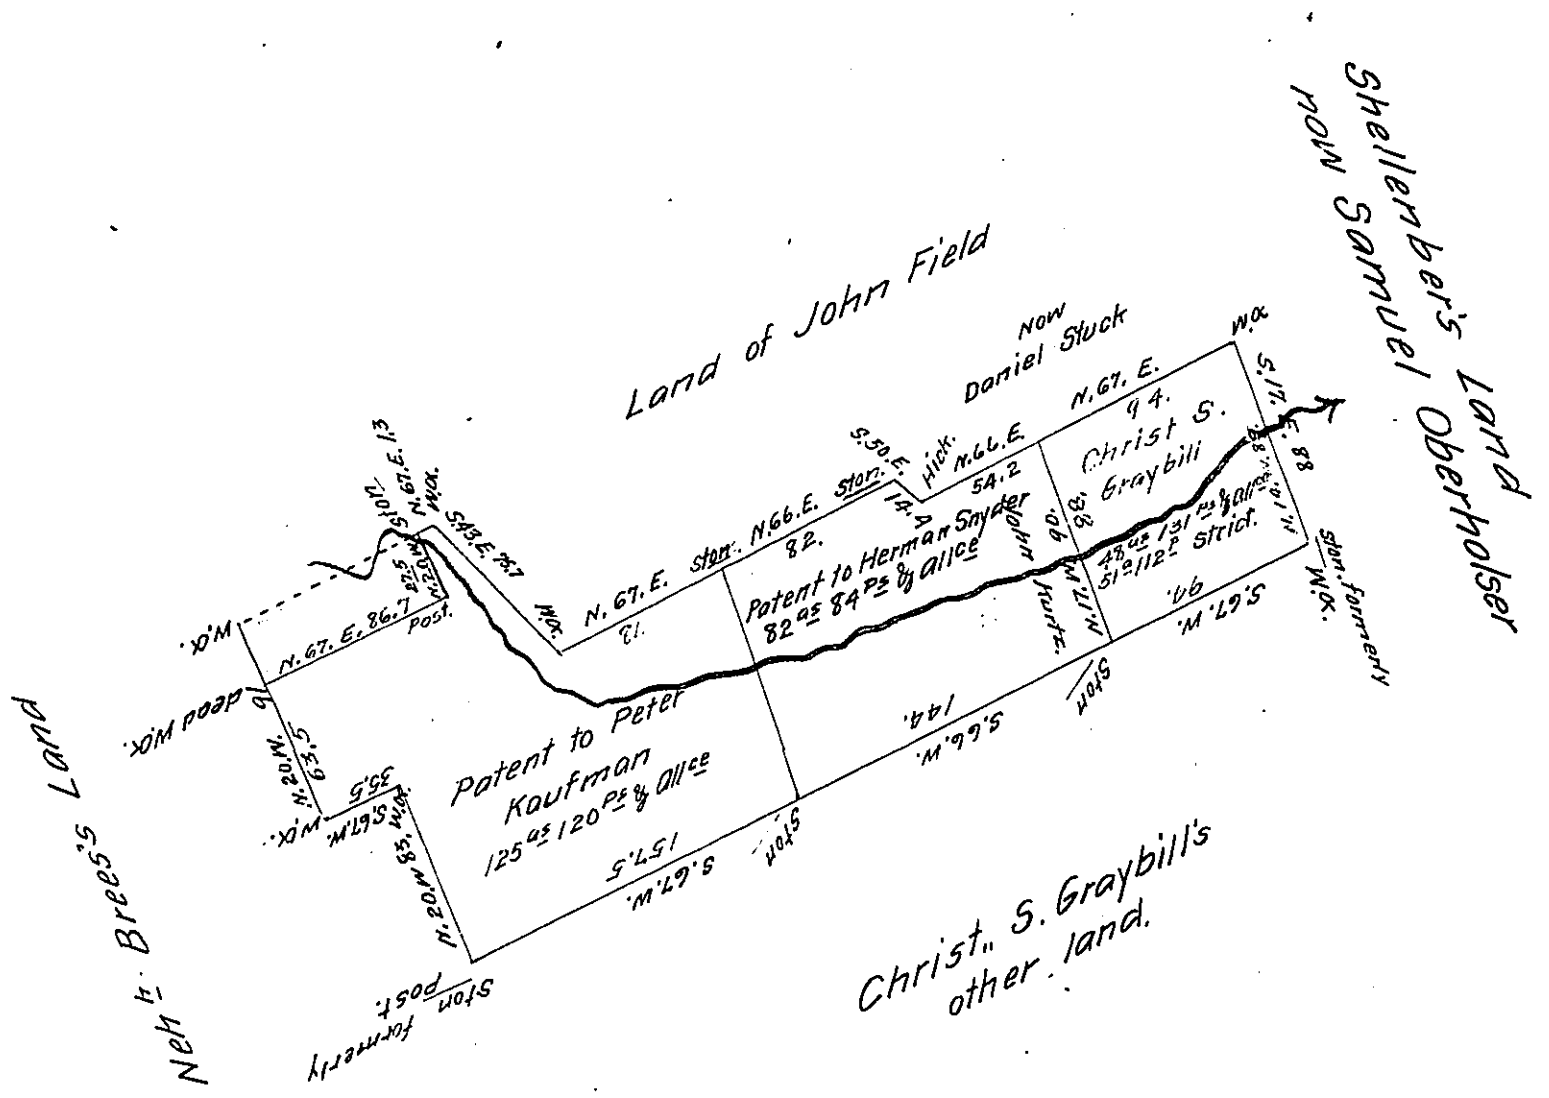

Draft of a tract of land Situate in West Perry Township Snyder County and Monroe Township Juniata County Pennᵃ was originally surveyed to Robert McTeer the 26th day of September A.D. 1767. In pursuance of an Order of survey dated at Philᵃ the 13th day of Aug A.D. 1766 № 850. Christian S. Graybill of Monroe Township Juniata Co. Pa. Wishes to obtain a Patent for the 51ᵃ 112ᵖ

A. K. Gift.

IN TESTIMONY that the above is a copy of the original remaining on file in the Department of Internal Affairs of Pennsylvania, made conformably to an Act of Assembly approved the 16th day of February, 1833, I have hereunto set my Hand and caused the Seal of said Department to be affixed at Harrisburg, this twenty fifth day of March 1912.

Henry Houck

Secretary of Internal Affairs.