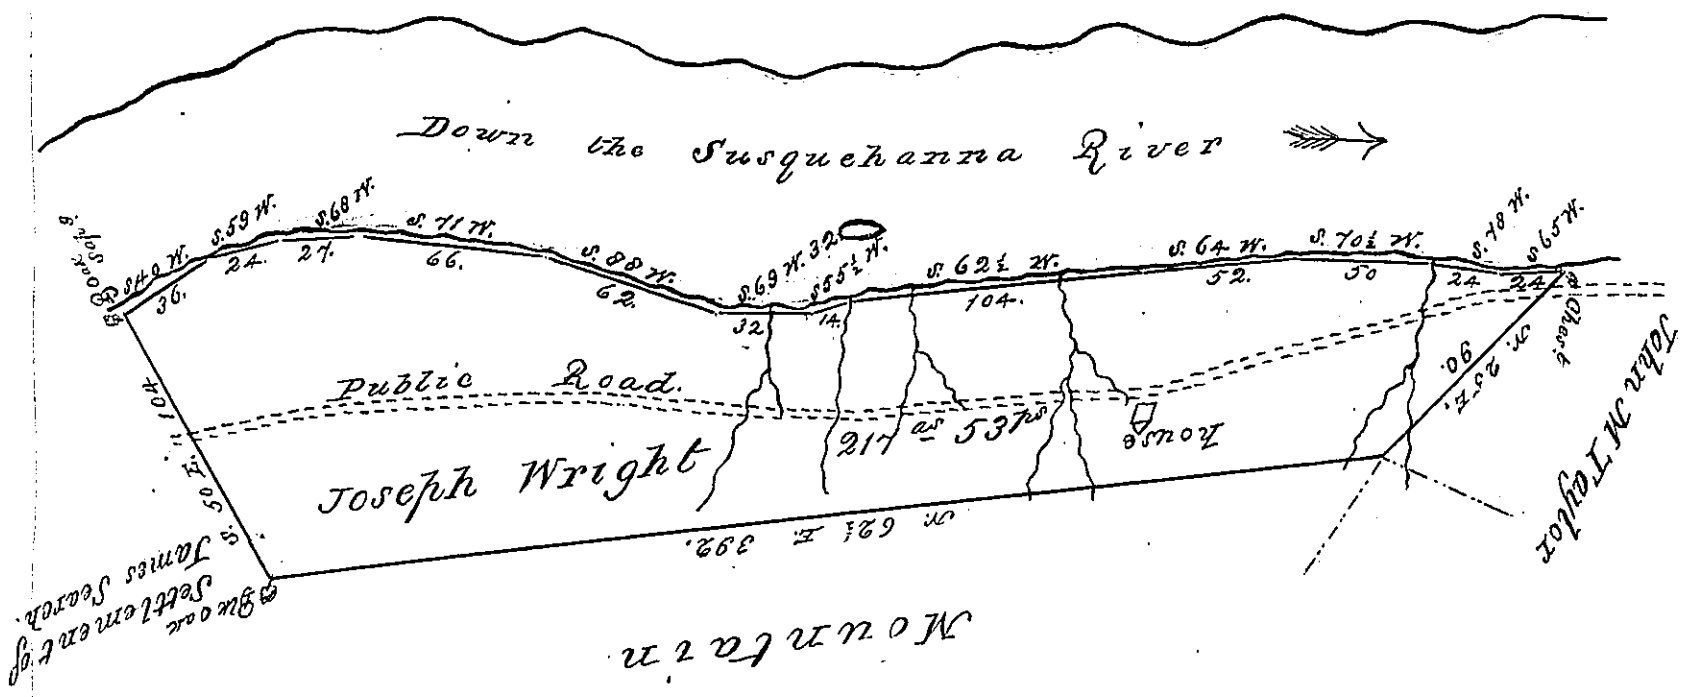

Draught of a tract of land Situate in the Township of Union, Luzerne County Containing two hundred and Seventeen acres and fifty three perches and the usual allowance &c-

Surveyed the above described tract of land for Joseph Wright the 20th day of March AD. 1817. By virtue of his warrant dated the 11th day of June 1816-

John Bennet S.D.

Richd. T Leech Esqr.
Surveyor Genl.

A family now resides upon the above described land

J B.

IN TESTIMONY that the above is a copy of the original remaining on file in the Department of Internal Affairs of Pennsylvania, made conformably to an Act of Assembly approved the 16th day of February, 1833, I have hereunto set my Hand and caused the Seal of said Department to be affixed at Harrisburg, this

Fifteenth *day of* August *187* 6

Wm McCandless

Secretary of Internal Affairs