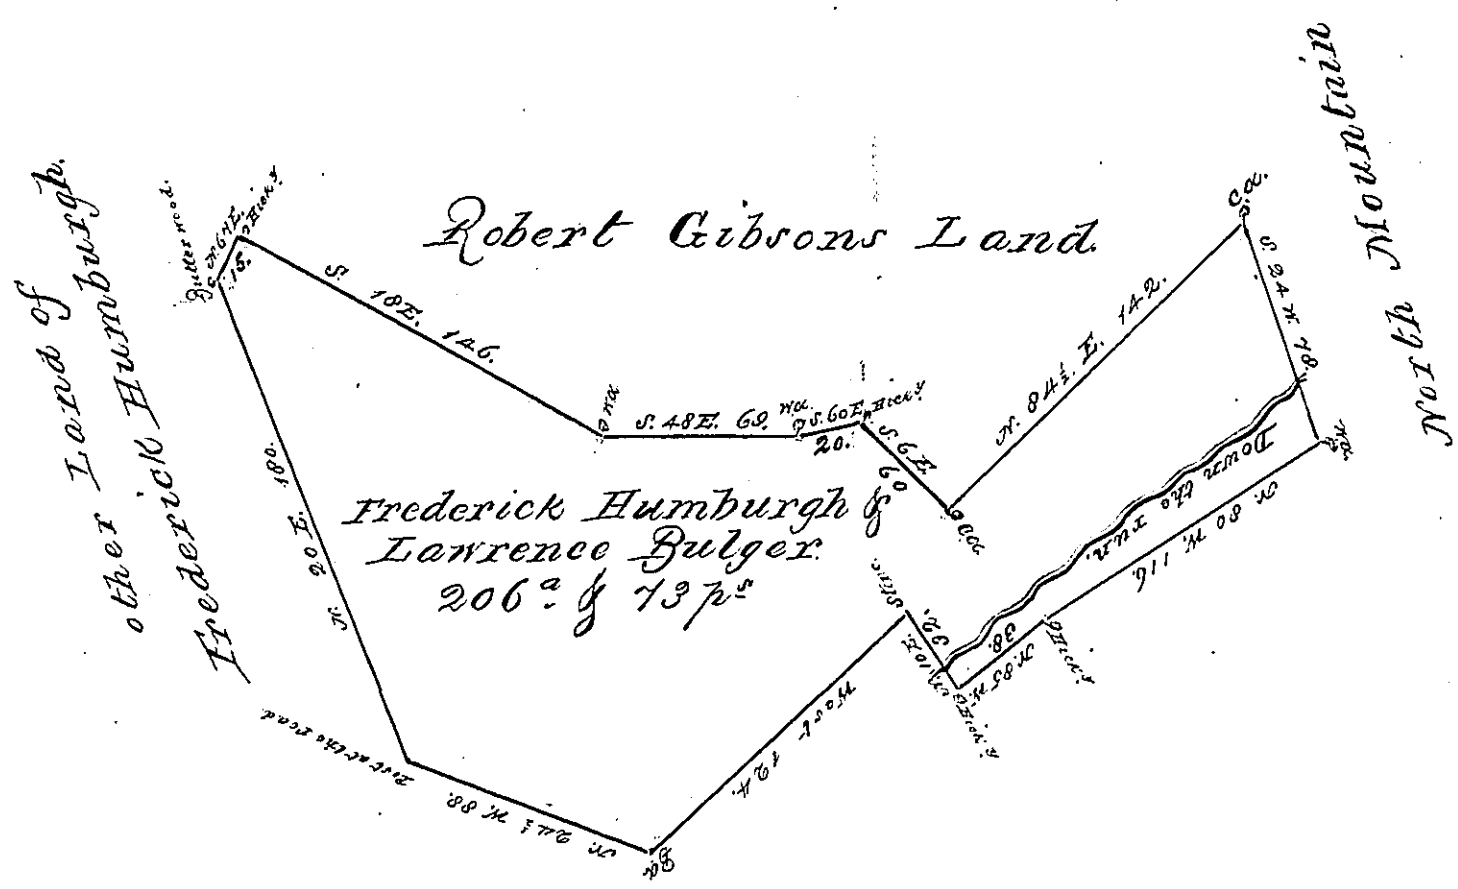

A Draught of a Tract of Land Situate in the Great Cove Air Township in the County of Bedford Containing Two hundred and Six acres and Seventy three perches with the usual allowance of six pr. Cent for Roads &c —

Surveyed for Frederick Humburgh and Lawrence Bulger the 27th day of June 1785 In pursuance of a Warrant Dated June 18th 1785 —

To John Lukens Esq.r S.G. George Woods D.S.

IN TESTIMONY that the above is a copy of the original remaining on file in the Department of Internal Affairs of Pennsylvania, made conformably to an Act of Assembly approved the 16th day of February, 1833, I have hereunto set my Hand and caused the Seal of said Department to be affixed at Harrisburg, this

Twenty Second day of August 1876

Wm McCandless

Secretary of Internal Affairs