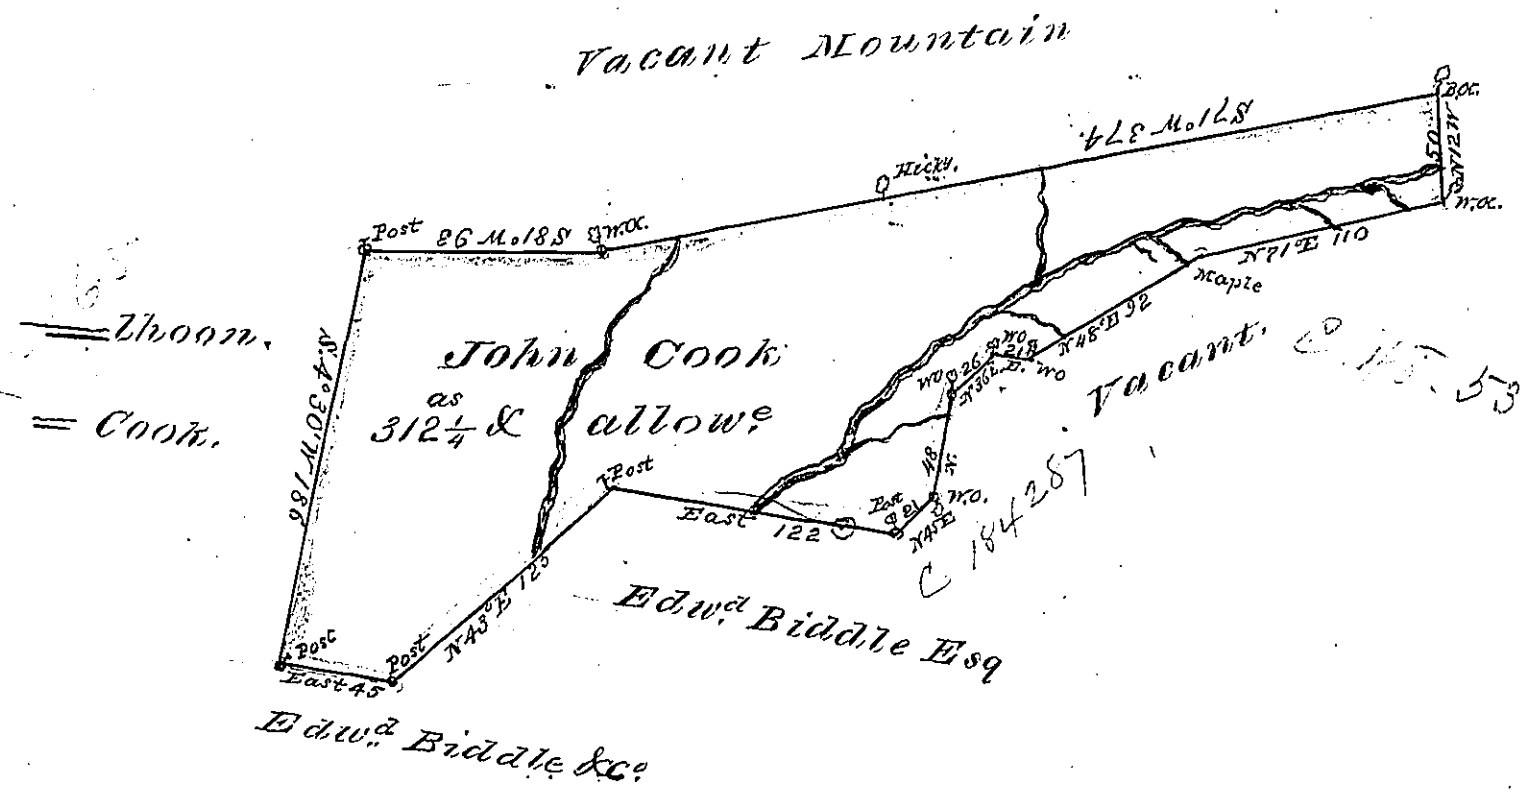

A Draught of a tract of land Called — Situate on Little Mahanoy Creek Joining Land of Edwd Biddle Esqr &c in Mahanoy Township Northumbd County — Containing three Hundred & twelve acres — allowe of six pr cent for roads &c. Surveyed for John Cook the 20th day of October 1784 in Pursuance of a Warrant Dated the 24th Day of Septr 1784

To
John Lukens Esqr
Survr Genl

by
Wm Gray D.S.

IN TESTIMONY that the above is a copy of the original remaining on file in the Department of Internal Affairs of Pennsylvania, made conformably to an Act of Assembly approved the 16th day of February, 1833, I have hereunto set my Hand and caused the Seal of said Department to be affixed at Harrisburg, this Fifteenth day of July 1876

Wm McCandless

Secretary of Internal Affairs