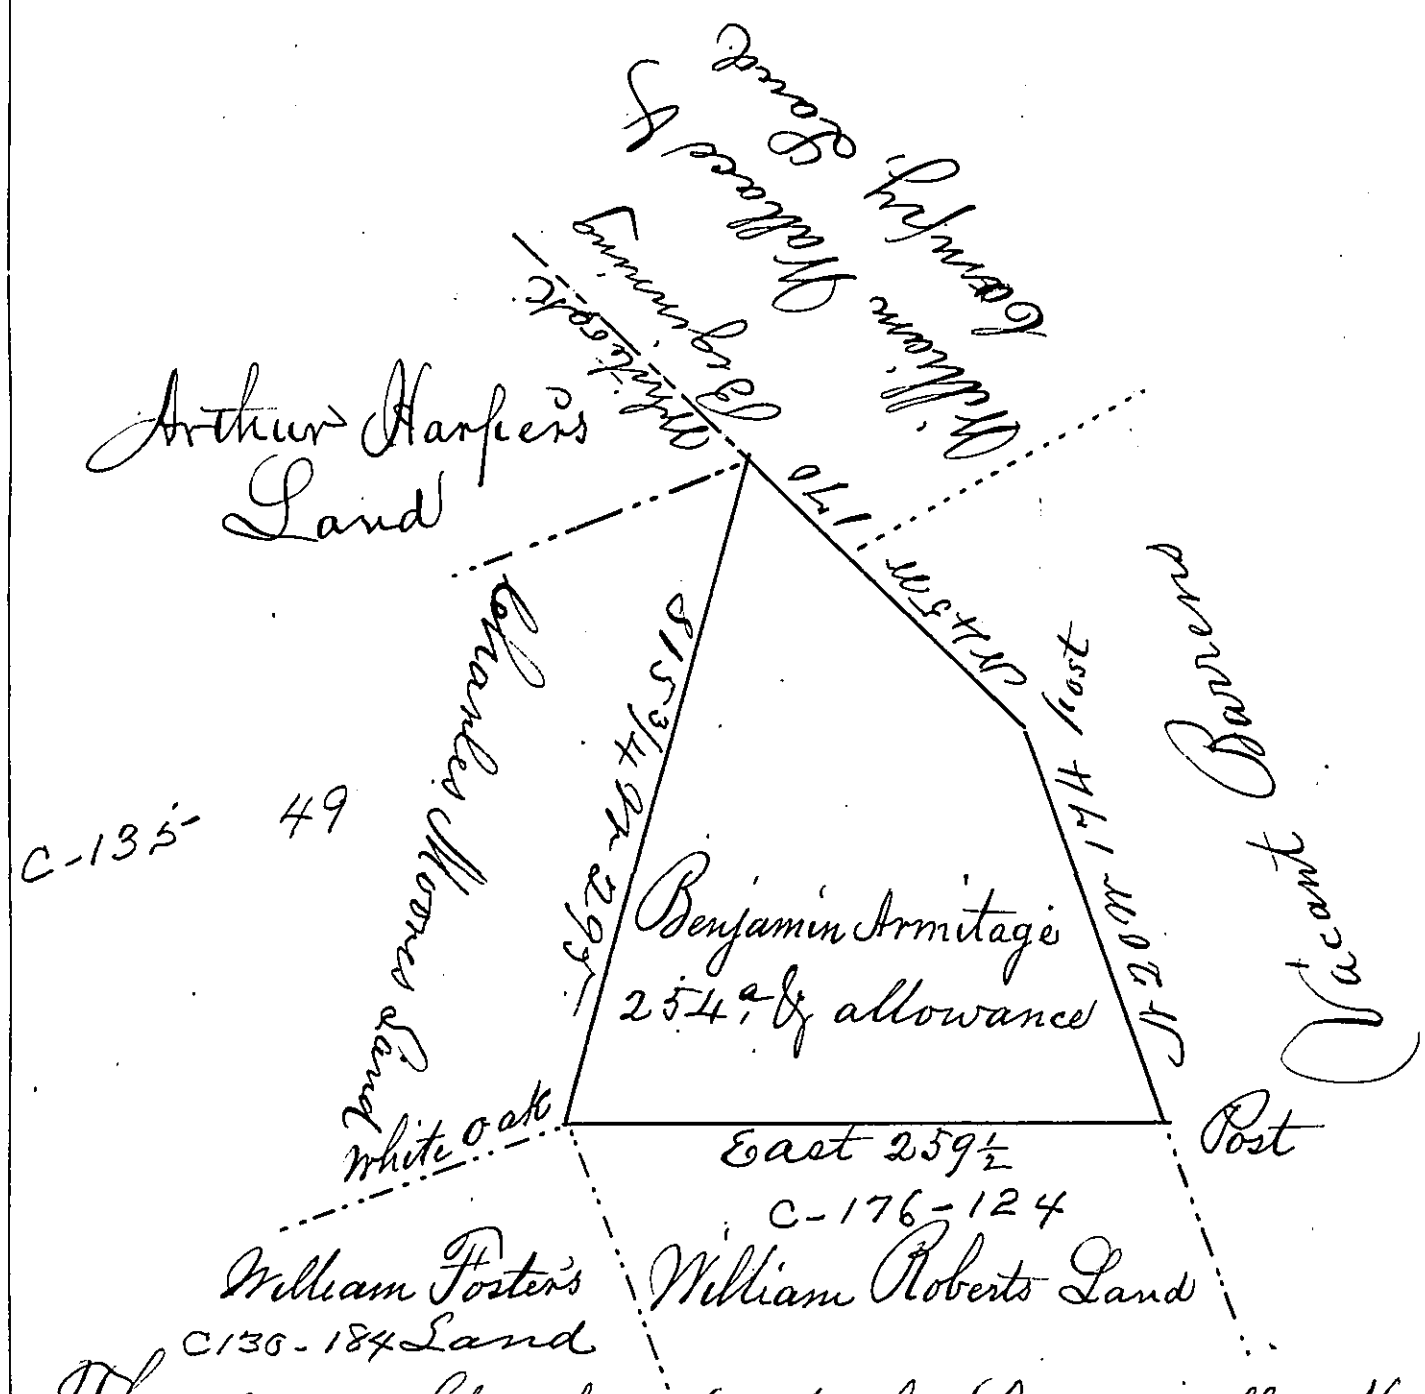

The draught of a tract of Land called Haverford Situate in Penne Township Northumberland County containing Two hundred and fifty four acres and the usual allowance of six acres p. Cent for roads, Surveyed the 17th day of May Anno Domini 1774 in Pursuance of a warrant from the Honble the Proprietaries to Benjamin Armitage bearing date at Philada. the 6th day of November Anno Domini 1773.

To John Lukens Esq. Sur Genl of the Province of Pennsylvania } P. Wm Maclay.

IN TESTIMONY that the above is a copy of the original remaining on file in the Department of Internal Affairs of Pennsylvania, made conformably to an Act of Assembly approved the 16th day of February, 1833, I have hereunto set my Hand and caused the Seal of said Department to be affixed at Harrisburg, this

Twenty Second day of August 1884.

J. Simpson Africa,
Secretary of Internal Affairs.