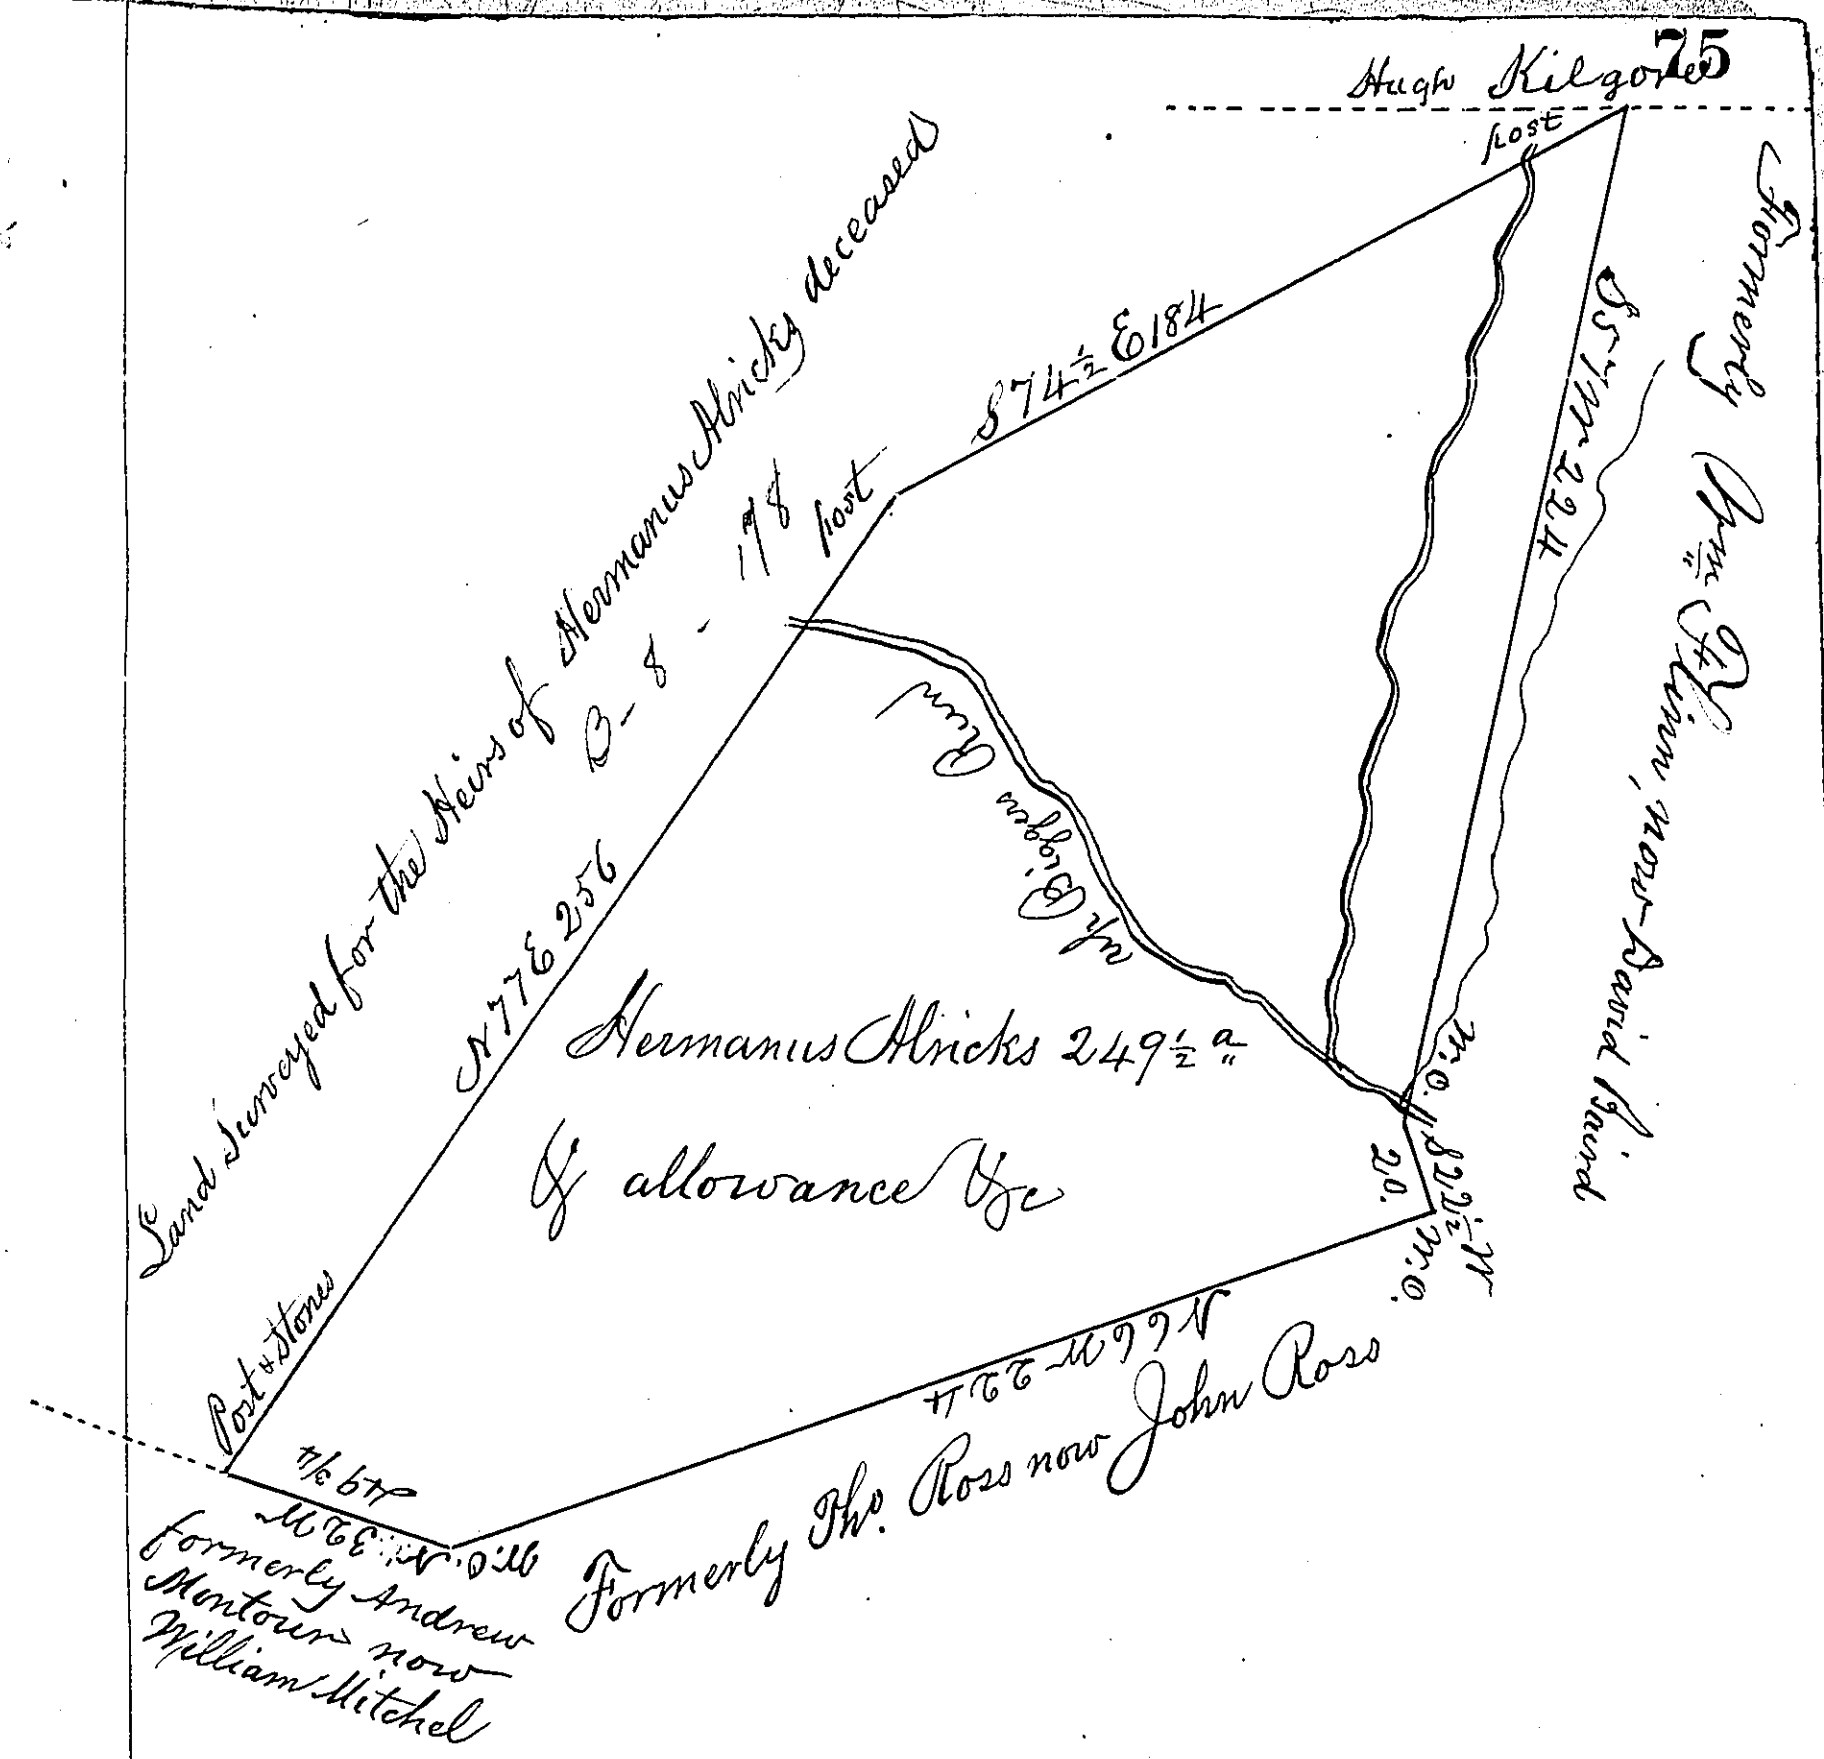

A Draught of a tract of land situate in Tyrone Township in the County of Cumberland, Surveyed the 29th day of October 1781. In pursuance of a warrant granted to Hermanus Alricks dated the 18th day of November 1762, Containing two hundred and forty nine acres and a half, and allowance of six acres p. cent for roads &c. By Special order of the Surveyr. Genl. To John Lukens Esq. S.G.

Chr. Lukens D.S.

IN TESTIMONY that the above is a copy of the original remaining on file in the Department of Internal Affairs of Pennsylvania, made conformably to an Act of Assembly approved the 16th day of February, 1833, I have hereunto set my Hand and caused the Seal of said Department to be affixed at Harrisburg, this

Twelfth day of September 1884.

J. Simpson Africa,
Secretary of Internal Affairs