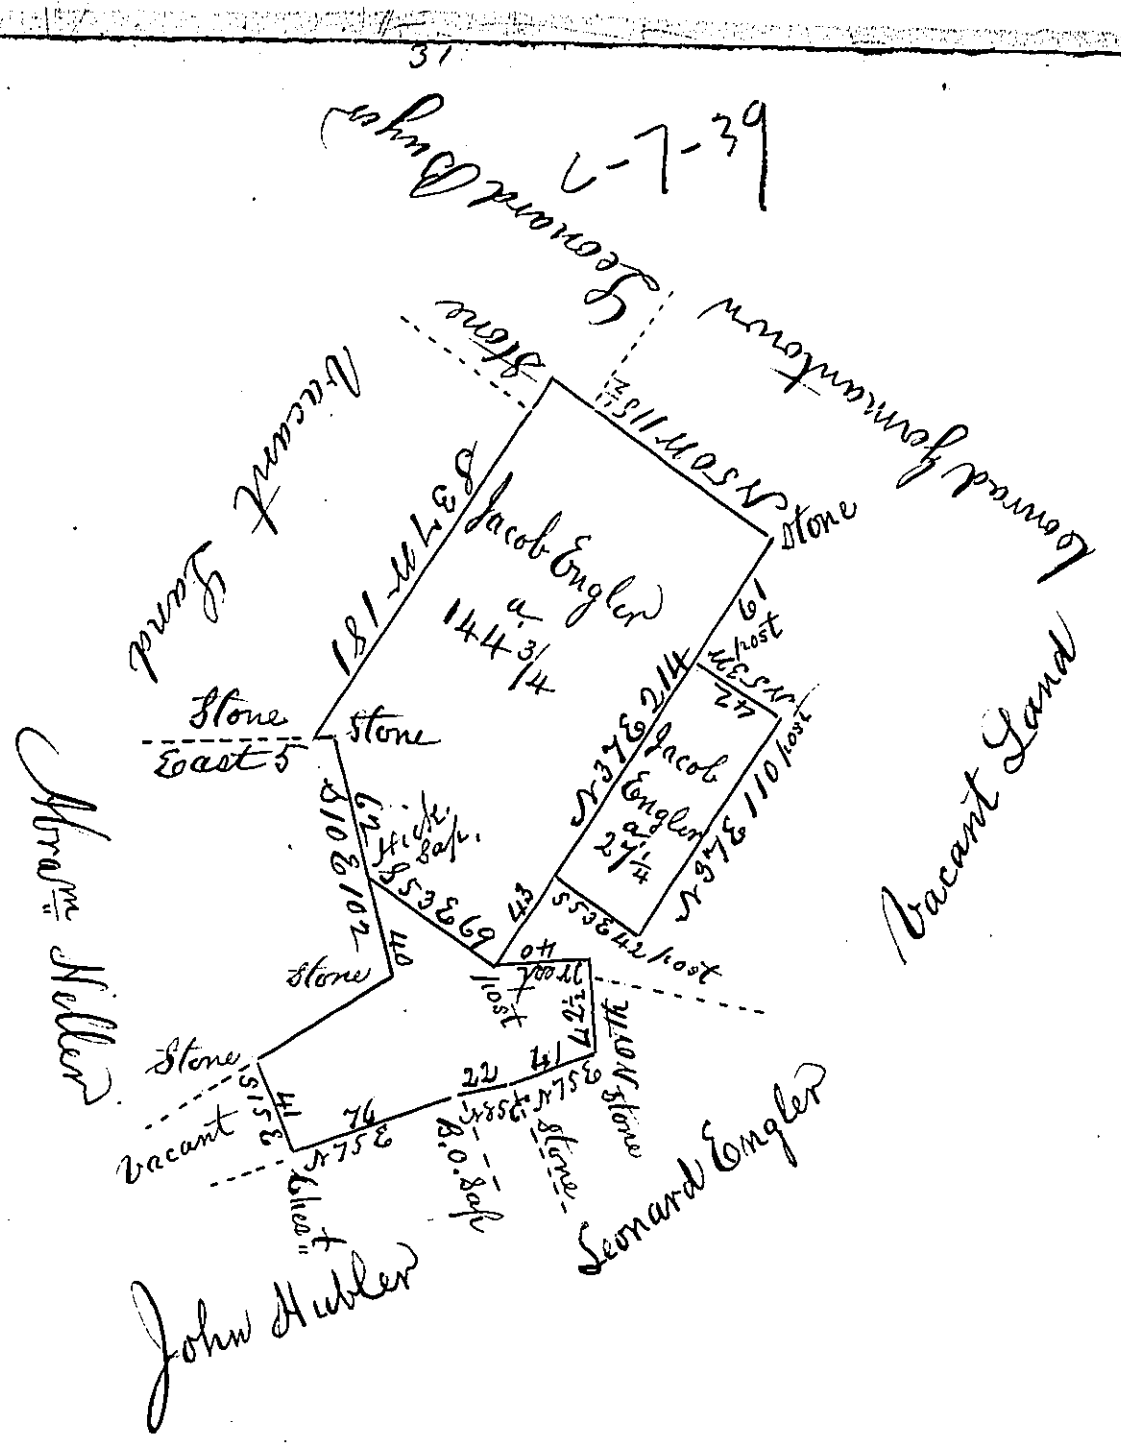


A Draft of three tracts of land Situate in Plainfield Township Northampton County containing two hundred nineteen acres 100 perches and the allowance of Six P. Cent, Surveyed as followeth, viz
1. the Small tract was Surveyed the 14 June 1773 by warrant granted to Jacob Engler dated the 8 March 1773 Containing 27¼ acres.
2. The large tract was Surveyed the 26 Novr. 1773 by warrant granted to Jacob Engler dated the 15 Sept. 1773 containing 144¾ ac.
3. The other tract was Surveyed the 10 April 1787 by warrant granted to Philip Ackenbach dated the 9th March 1787 Containing 47 acres 100 Perches

To Daniel Brodhead Esqr Surveyor General } Geo. Palmer D. S.

*IN TESTIMONY that the above is a copy of the original remaining on file in the Department of Internal Affairs of Pennsylvania, made conformably to an Act of Assembly approved the 16th day of February, 1833, I have hereunto set my Hand and caused the Seal of said Department to be affixed at Harrisburg, this*

Tenth day of March 1885.

J. Simpson Africa,
*Secretary of Internal Affairs*