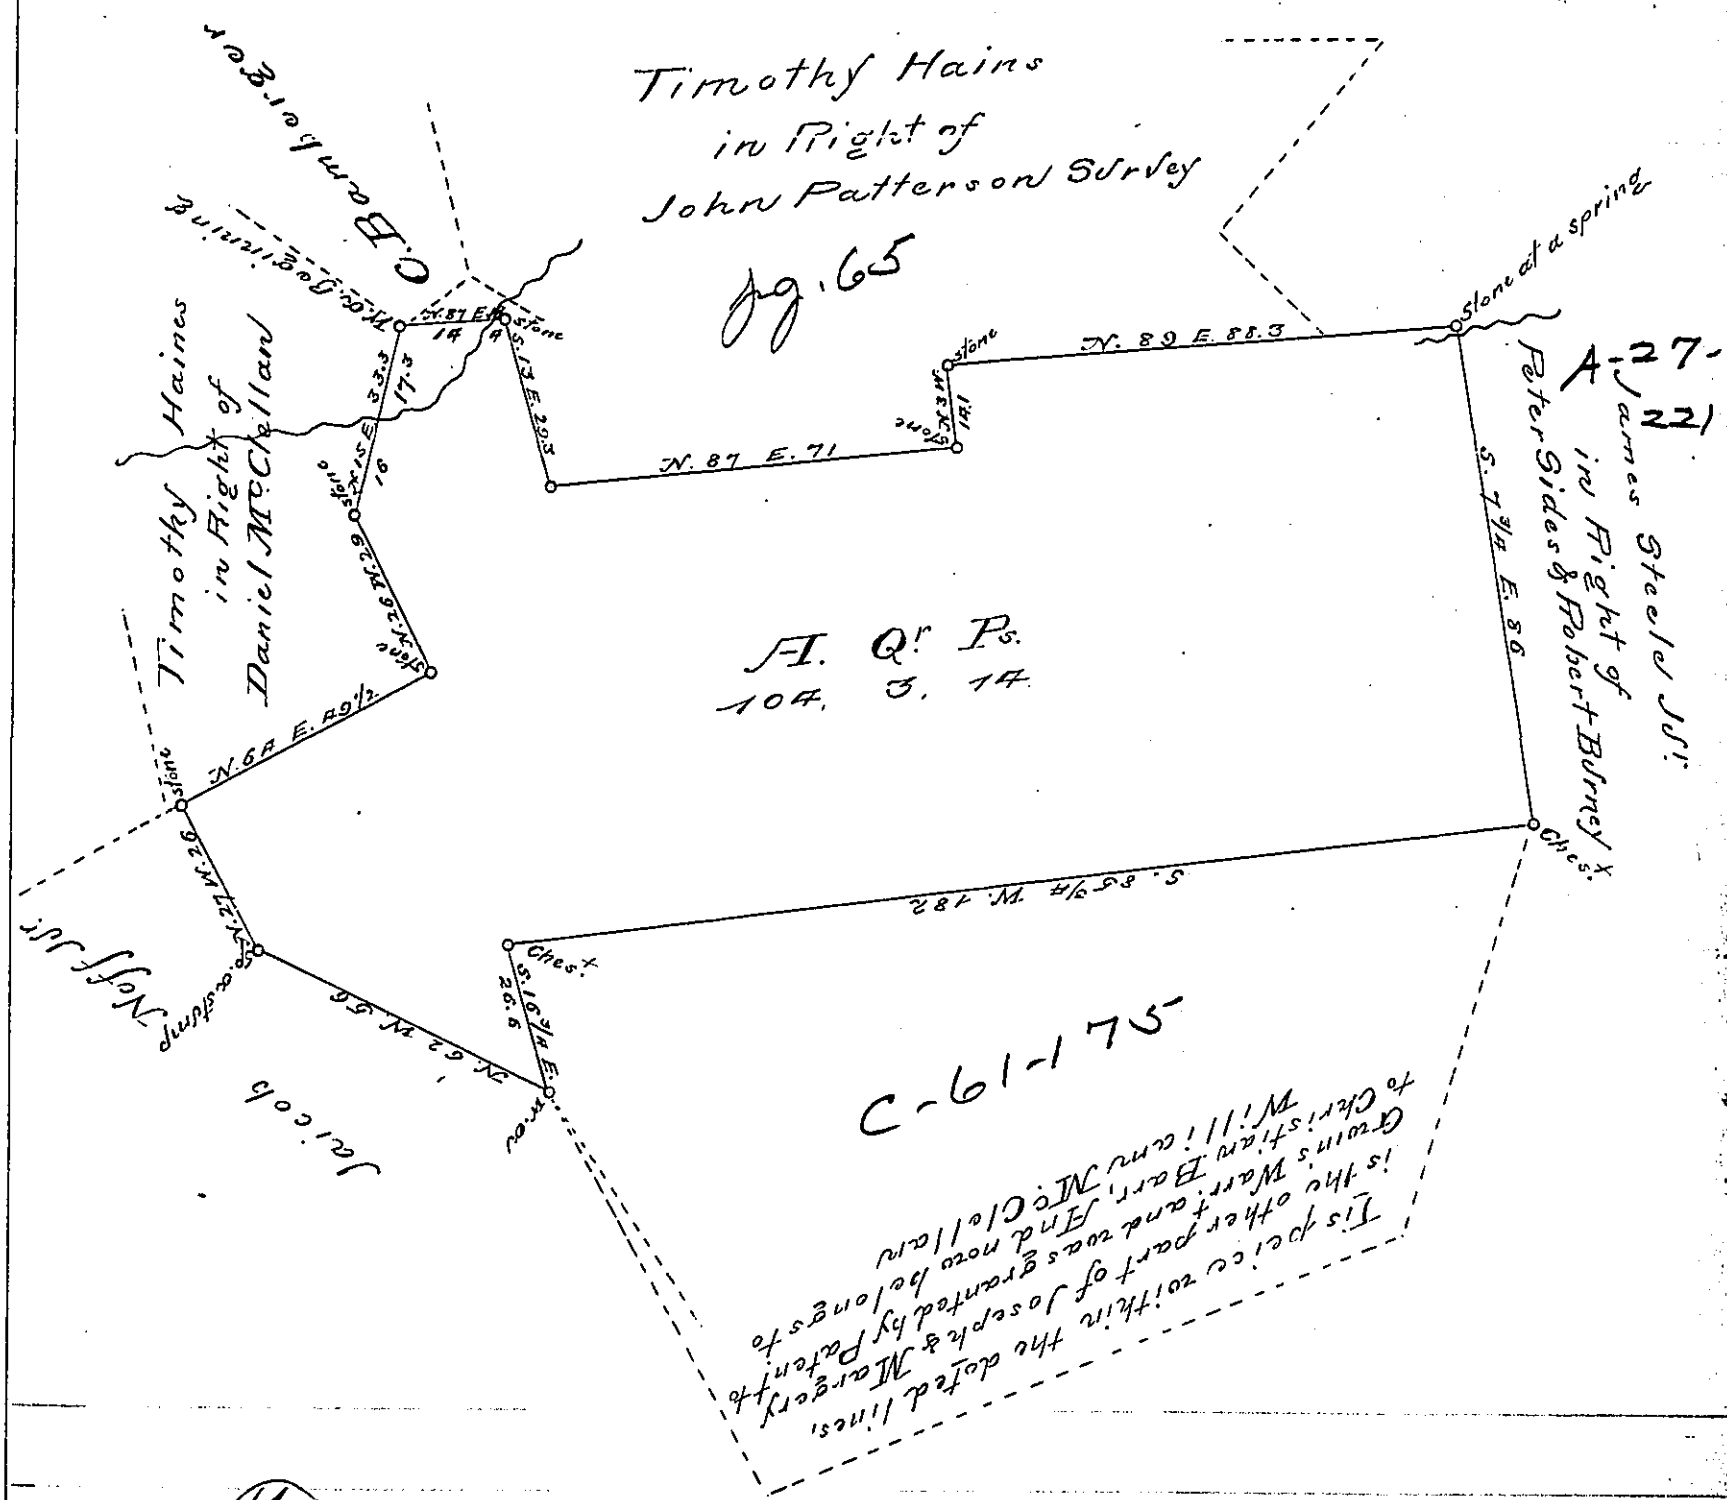

The above Draught Contains 104 Acres 3 quarters and 14 perches of Land and the usual allowance of Six per Cent for Roads &c.

Situated in Colerain township, Lancaster County, and is the North part of 184½ Acres granted Joseph Gwin by Warrant dated the 25th of Augt. 1738 and Survey made thereon for Margery Gwin the 26th of March 1751, The dotted Lines Represent the Remainder of Said Gwins Tract, Surveyed now for Timothy Hains this 4th day of May 1835.

By James Caldwell D.S.

IN TESTIMONY that the above is a copy of the original remaining on file in the Department of Internal Affairs of Pennsylvania, made conformably to an Act of Assembly approved the 16th day of February, 1833, I have hereunto set my Hand and caused the Seal of said Department to be affixed at Harrisburg, this thirtieth *day of* March *1894.*

Thos. J. Stewart

Secretary of Internal Affairs.