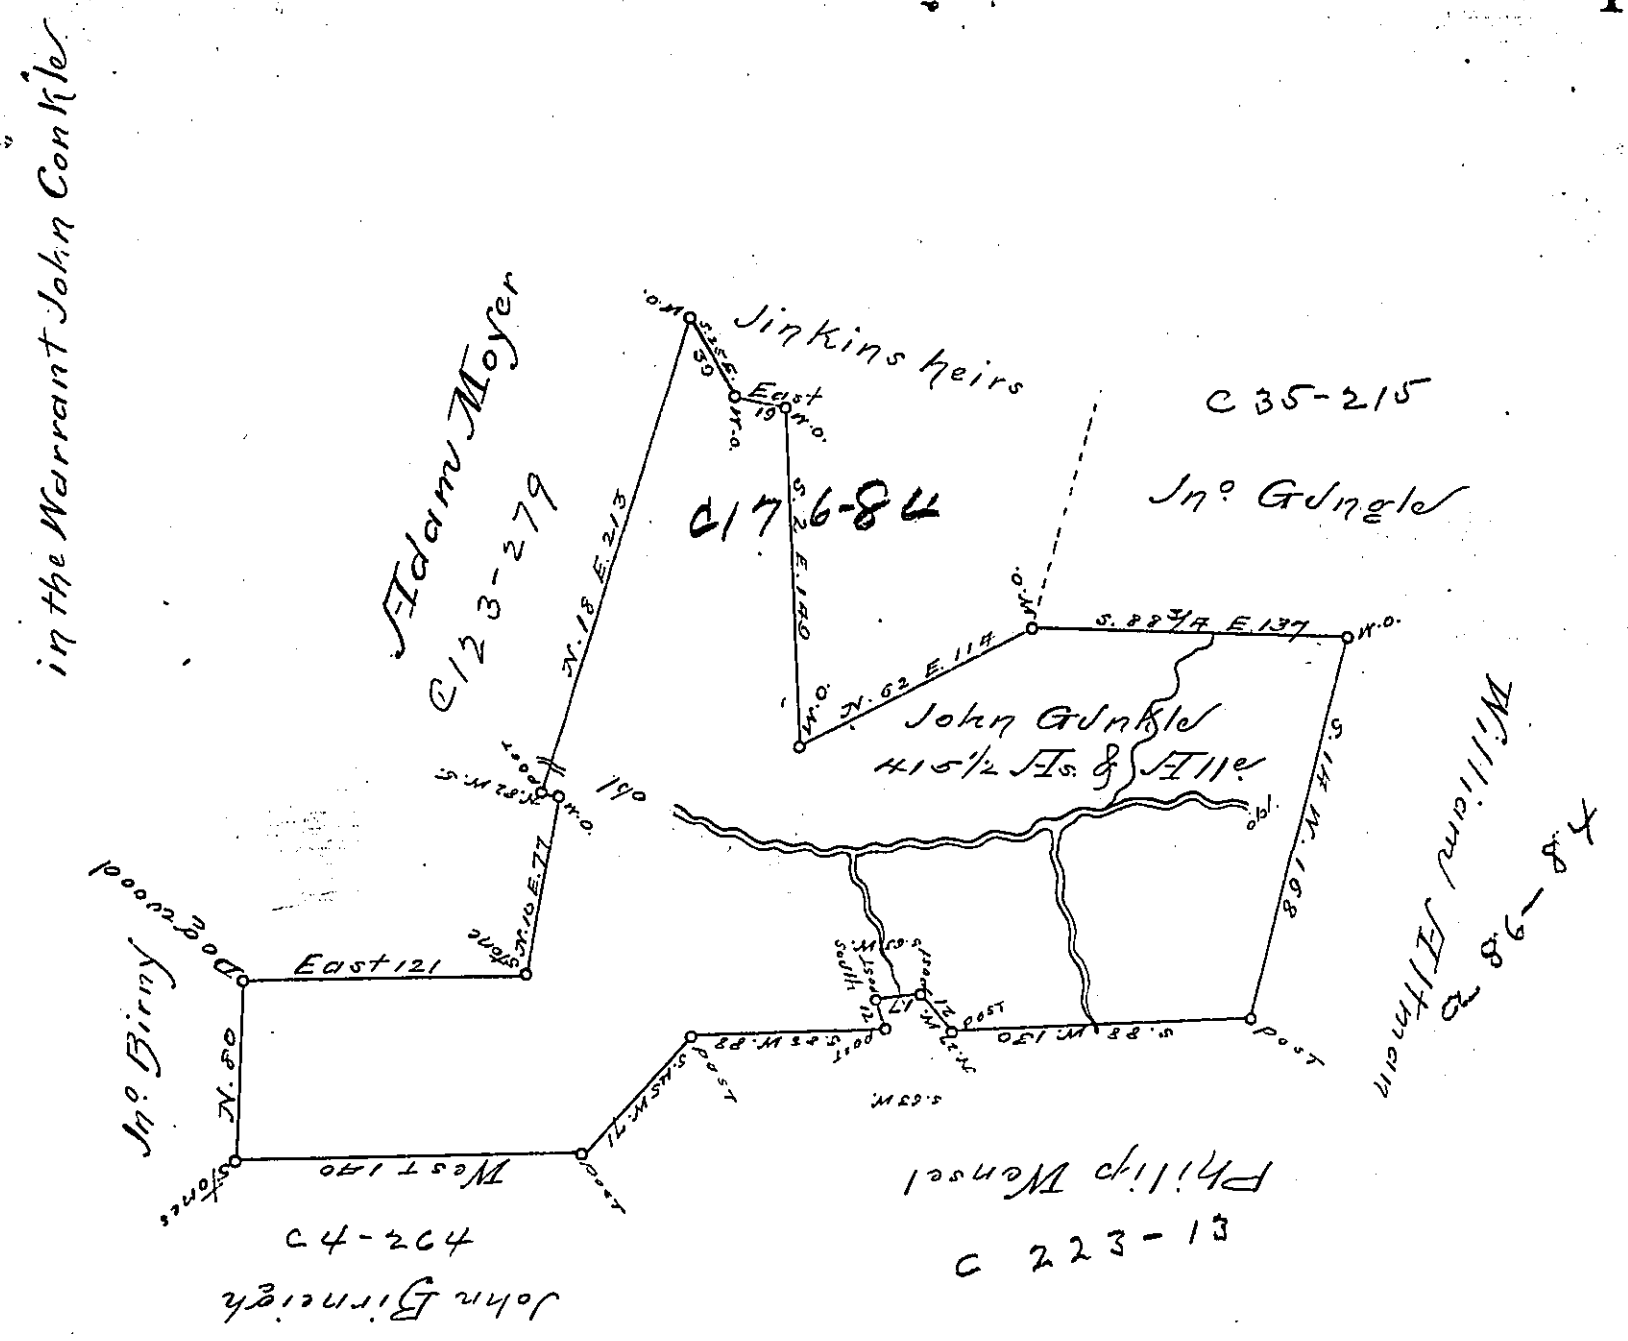

In Pursuance of a Warrant bearing date December 4th 1784, Surveyed April 16th 1785 unto John Gungle the above described Tract of Land Situate in Hempfield Township Westmoreland County, Containing four hundred and fifteen Acres ½ & allowce of six pr. Cent for roads &c

Signed Jno Henderson D.S.

N.B. I have examined and copied the above from the Original

To Daniel Brodhead Esq. Surveyor General

Benj Lodge A.S.

IN TESTIMONY that the above is a copy of the original remaining on file in the Department of Internal Affairs of Pennsylvania, made conformably to an Act of Assembly approved the 16th day of February, 1833, I have hereunto set my Hand and caused the Seal of said Department to be affixed at Harrisburg, this thirtieth *day of* March *189*4

Thos S. Stewart

Secretary of Internal Affairs.