Hazle —
Luzerne —

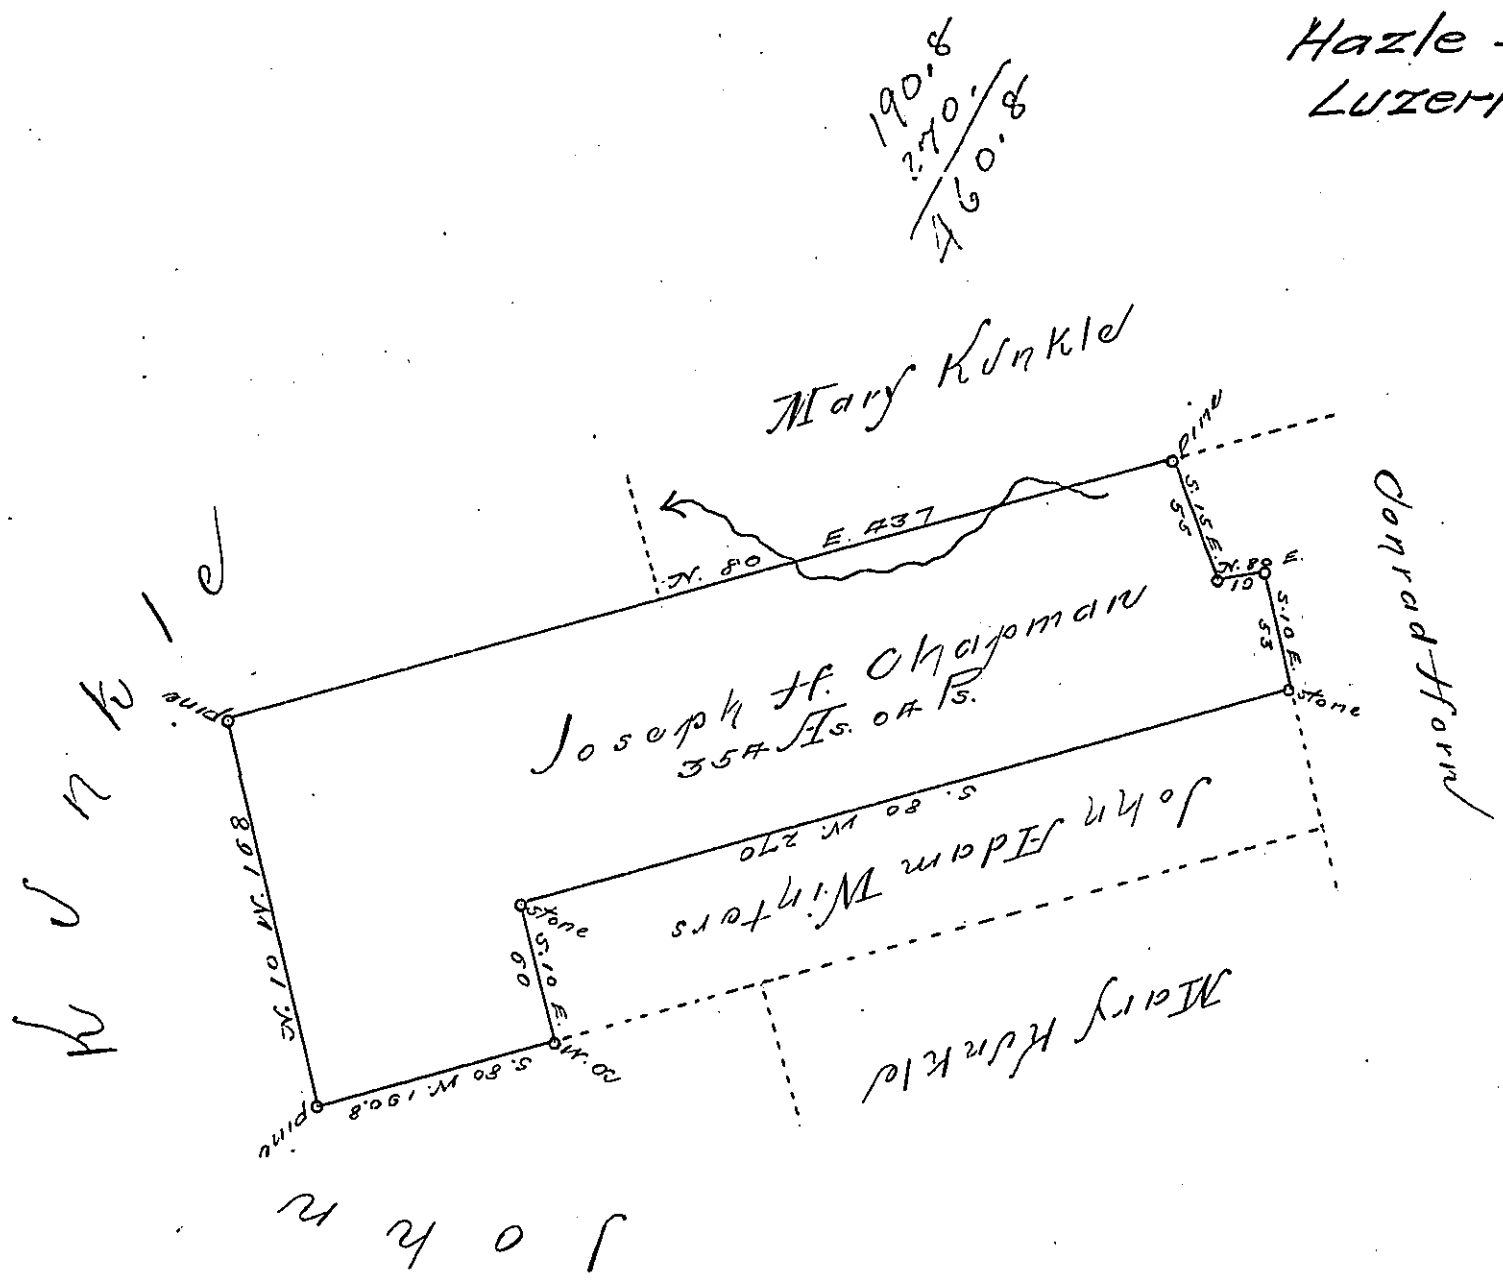


Draught of a tract of land Situate on the Waters of Black creek in the Township of Sugar Loaf in Luzerne County adjoining land of John Kunkle and others, Containing three hundred and fifty four Acres and four perches of land besides the usual allowance &c

Surveyed the above described tract of land the eleventh day of March A°. D°. 1830 for Joseph H. Chapman. By Virtue of his Warrant dated the 20th day of February 1830.

Jos. Gabl. Heisley Esqr. Surv. Genl. } John Bennet D.S.

*IN TESTIMONY that the above is a copy of the original remaining on file in the Department of Internal Affairs of Pennsylvania, made conformably to an Act of Assembly approved the 16th day of February, 1833, I have hereunto set my Hand and caused the Seal of said Department to be affixed at Harrisburg, this*

thirtieth day of March 1894

Thos. J. Stewart

*Secretary of Internal Affairs.*