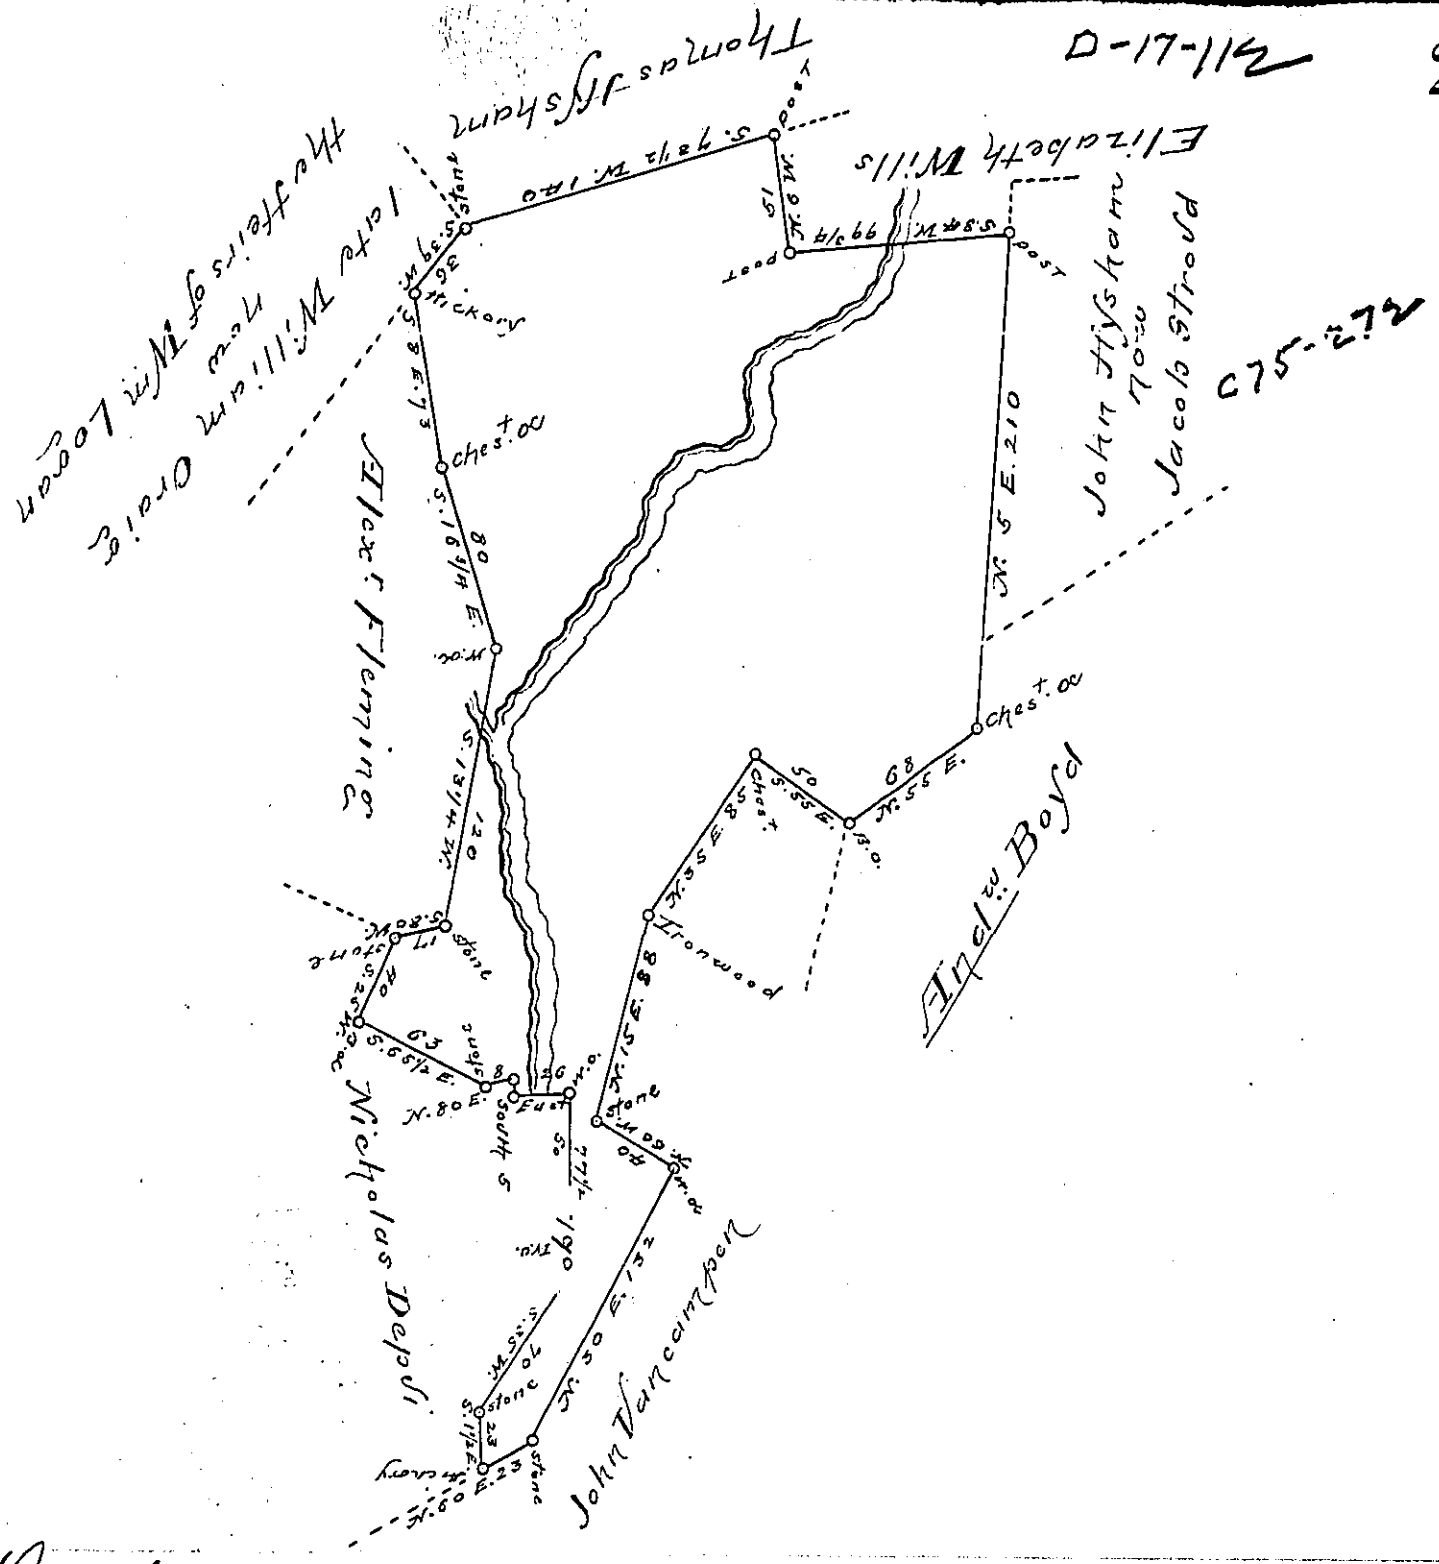

By Virtue of a Warrant dated the 2d March 1786 Surveyed the 5th December 1787 to William Wills the above described tract of land situate on Marshalls Creek in Lower Smithfield Township, Northampton County Containing four hundred and thirty three Acres sixty eight perches and the allowance of Six P Cent &c.d

Geo: Palmer D.S.

Claimed by the Heirs of Lewis Gordon & George Taylor Not known on What Right.

To Daniel Brodhead Esquire
Surveyor General of Pennsylvania

IN TESTIMONY that the above is a copy of the original remaining on file in the Department of Internal Affairs of Pennsylvania, made conformably to an Act of Assembly approved the 16th day of February, 1833, I have hereunto set my Hand and caused the Seal of said Department to be affixed at Harrisburg, this thirtieth *day of* March *1894*

Thos. J. Stewart
Secretary of Internal Affairs.