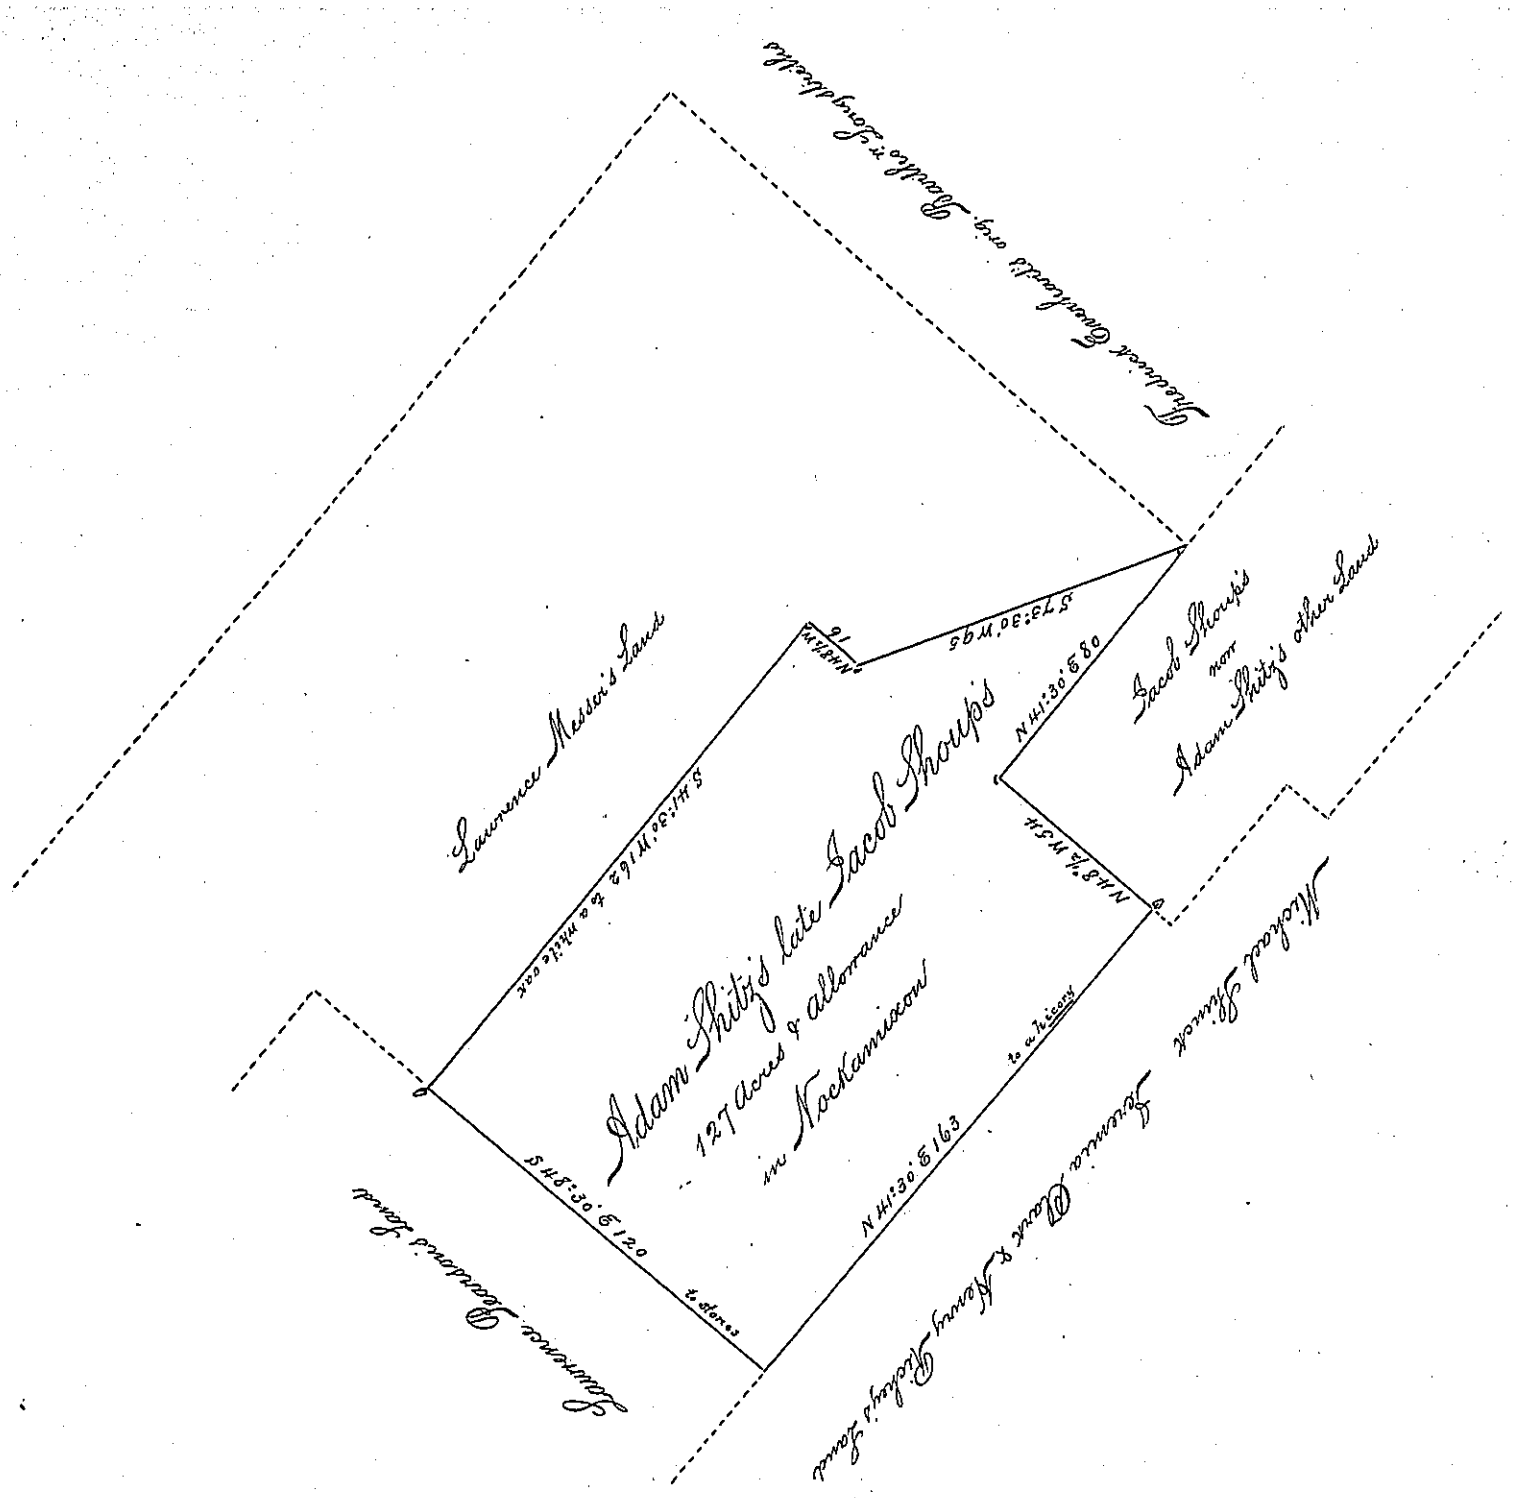

On the Warrant granted Jacob Shoup the 16th of February 1788 I have Surveyed the Lands thereon mentioned situate in Nockamixon Township Bucks County into Adam Shitz's the present Possessor and Return the above as the draft thereof containing one hundred & twenty seven acres with the allowance of Six p. Cent &c. This 23 July 1793

J. Nicks Depy Surr

To Daniel Brodhead, Esquire Surveyor General

IN TESTIMONY that the above is a copy of the original remaining on file in the Department of Internal Affairs of Pennsylvania, made conformably to an Act of Assembly approved the 16th day of February, 1833, I have hereunto set my Hand and caused the Seal of said Department to be affixed at Harrisburg, this Second *day of* March *1897.*

James W. Latta
Secretary of Internal Affairs.